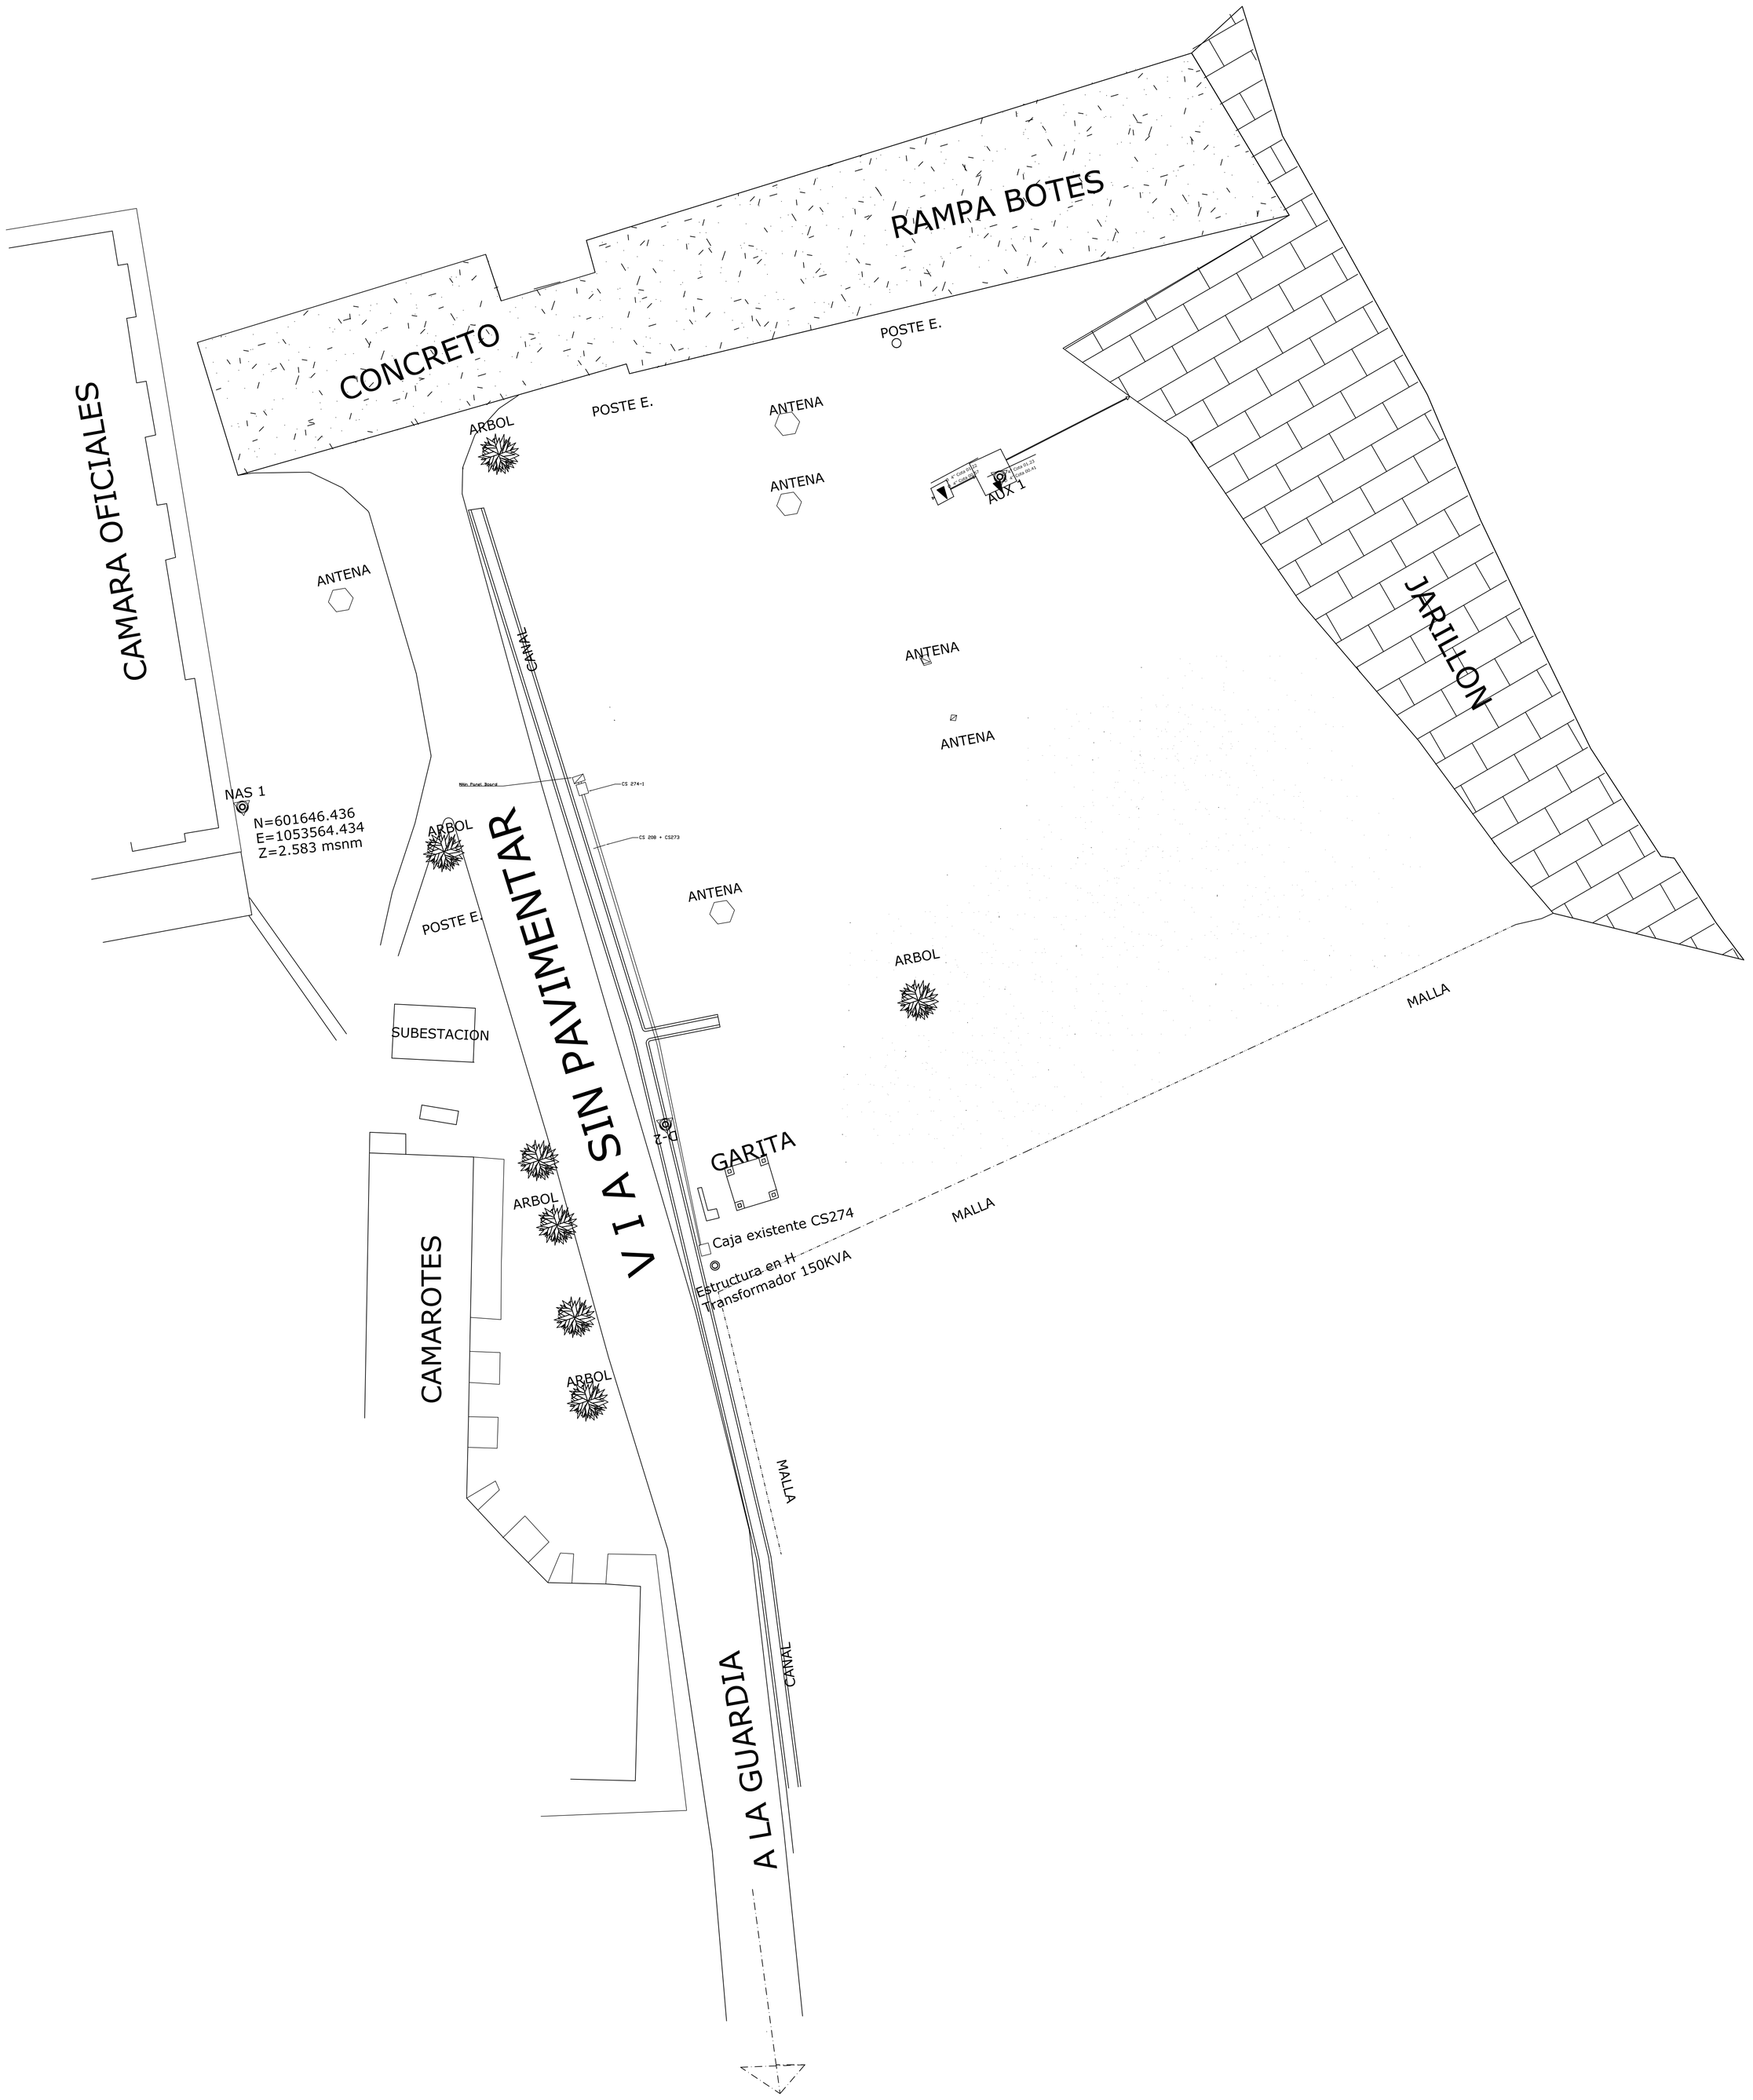

EMBASSY OF THE
UNITED STATES OF AMERICA
BOGOTA, COLOMBIA

CONSTRUCTION SECTION
NAS

PROJECT:
PSIB-ALOJAMIENTO Y OFICINAS

LOCATION:
Batallon fluvial de infanteria de marina
No. 10 Guapi, Cauca

CONTAIN :
Underground raceway from post to new power distribution panel

PVC 2 X 4 "

REQUEST No:
17848

DATE:
December 28, 2010

PLAN No:
E-1

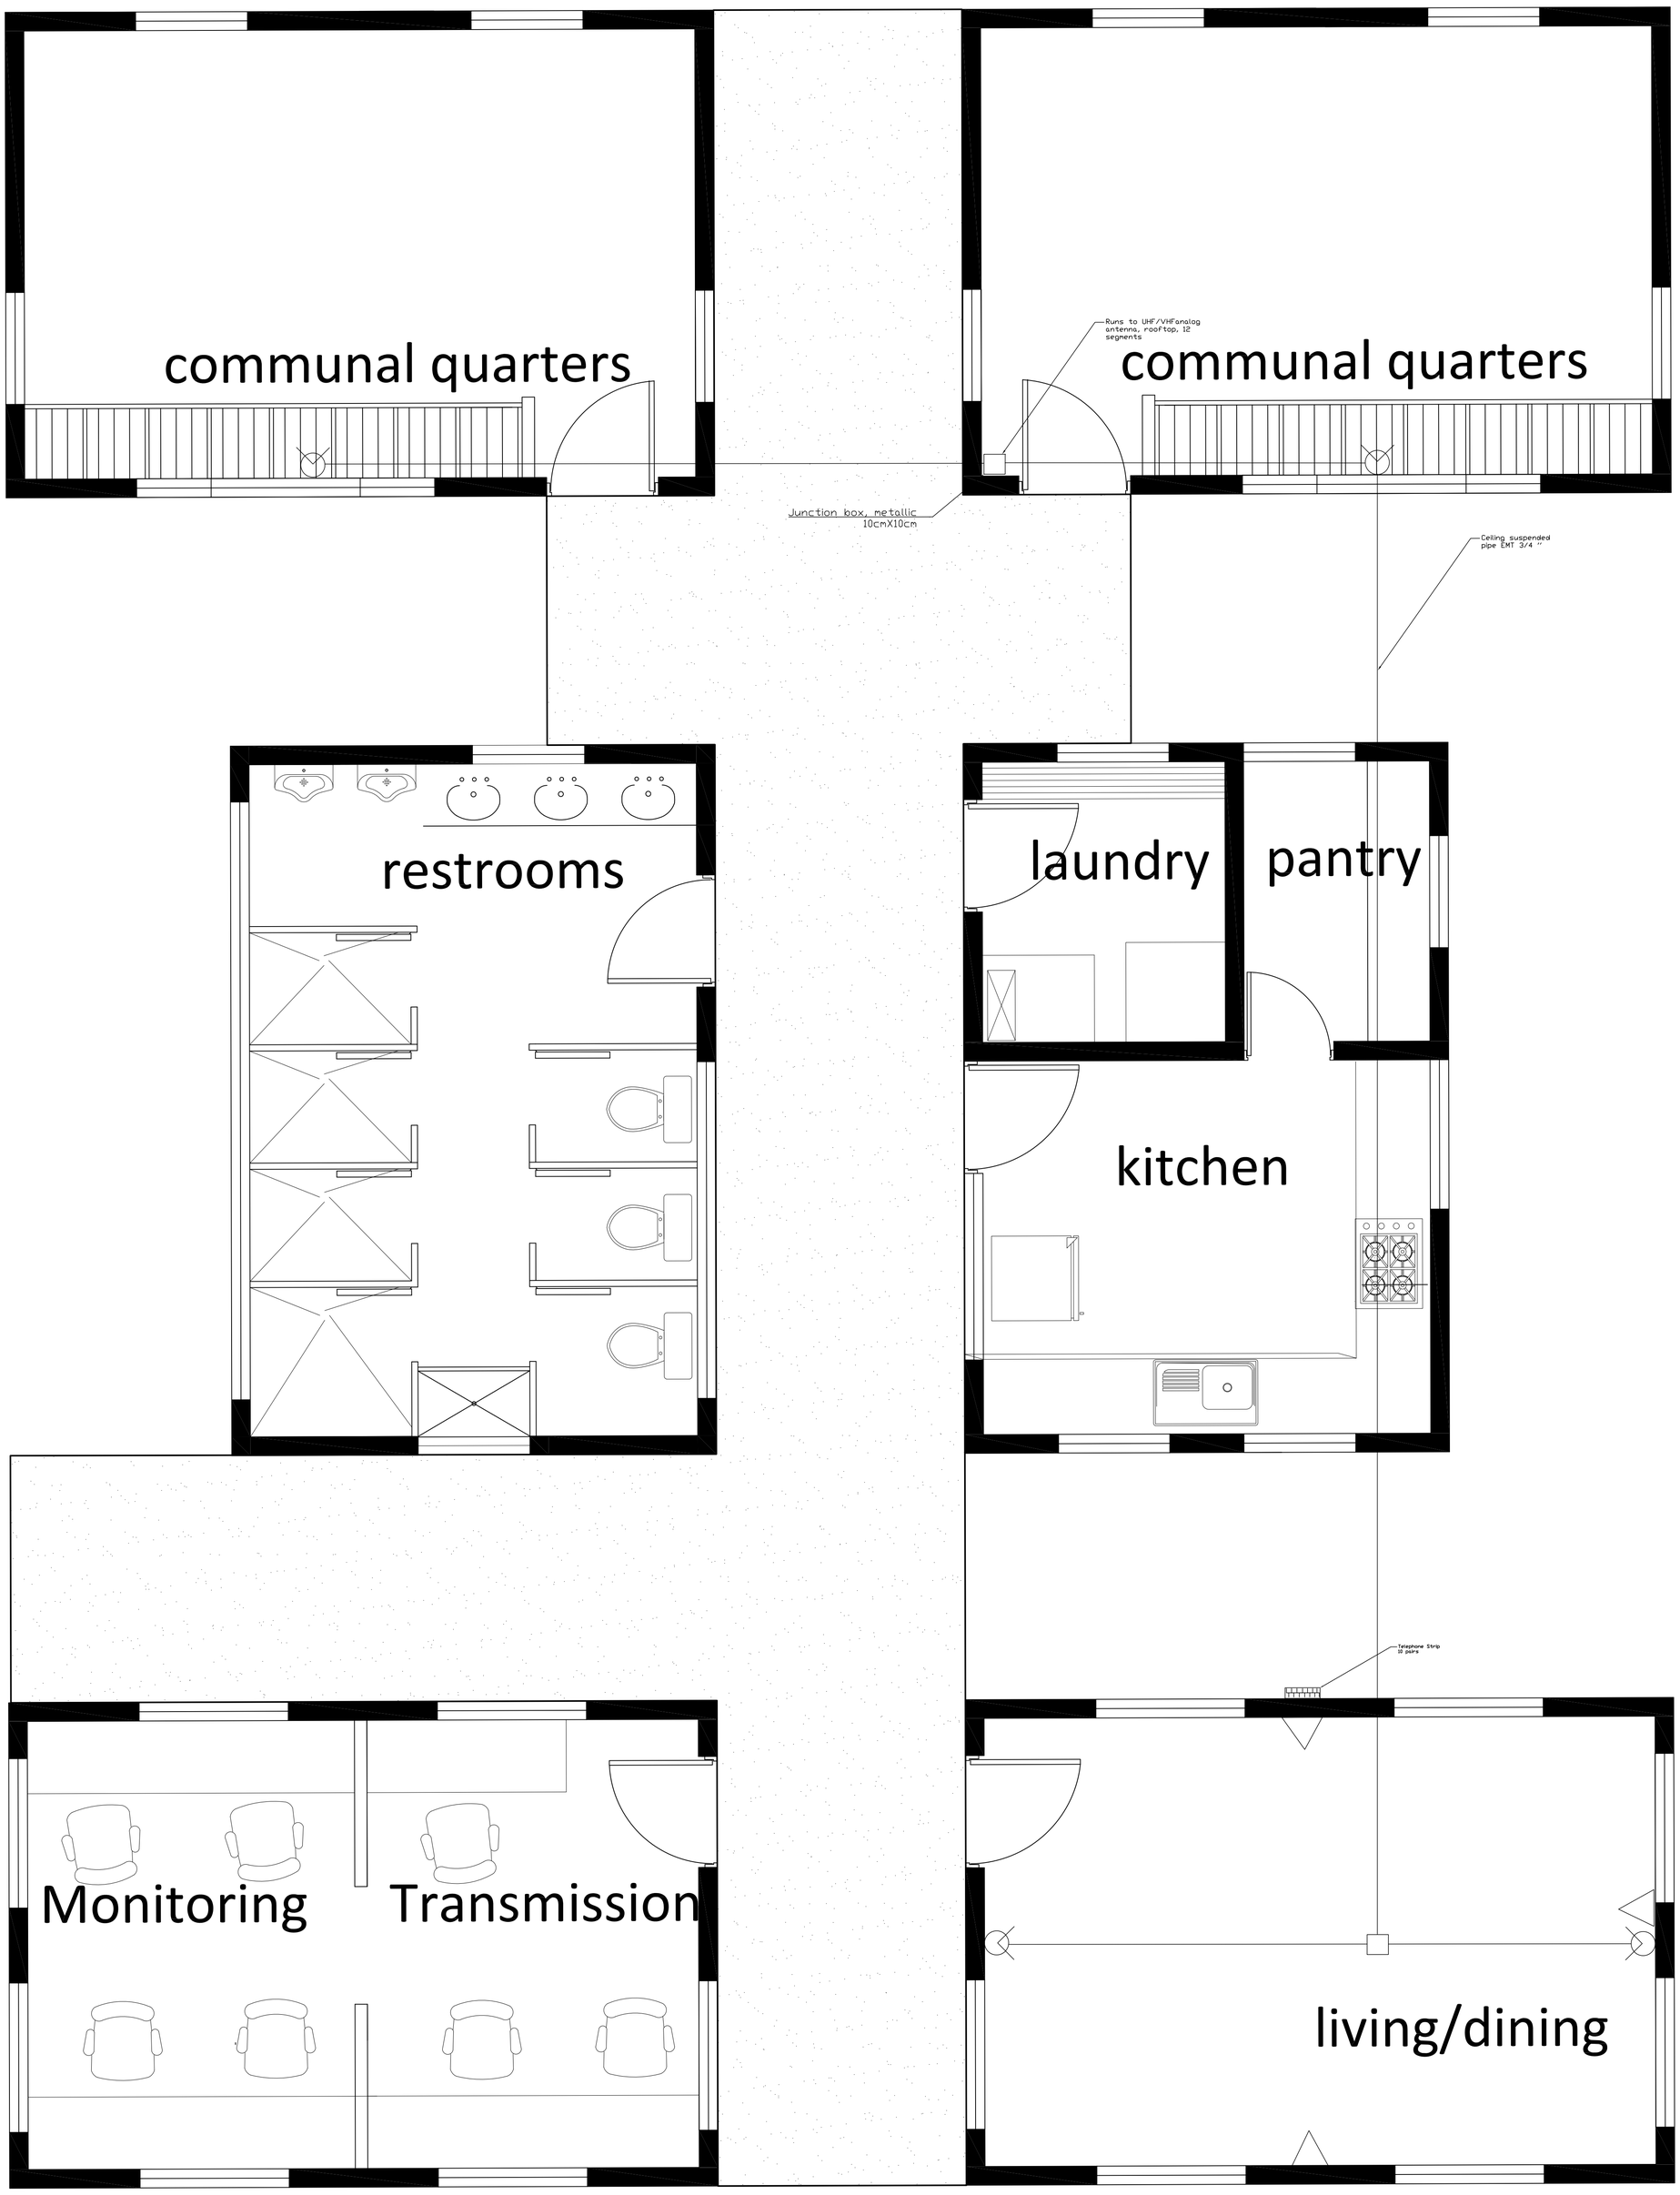

	EMBASSY OF THE UNITED STATES OF AMERICA BOGOTA, COLOMBIA CONSTRUCTION SECTION NAS	PROJECT: PSIB-ALOJAMIENTO Y OFICINAS	CONTAIN : TV and Telephone distribution Plan	REQUEST No: 17848
		LOCATION: Batallon fluvial de infanteria de marina No. 10 Guapi, Cauca		DATE: December 28, 2010
				PLAN No: E11

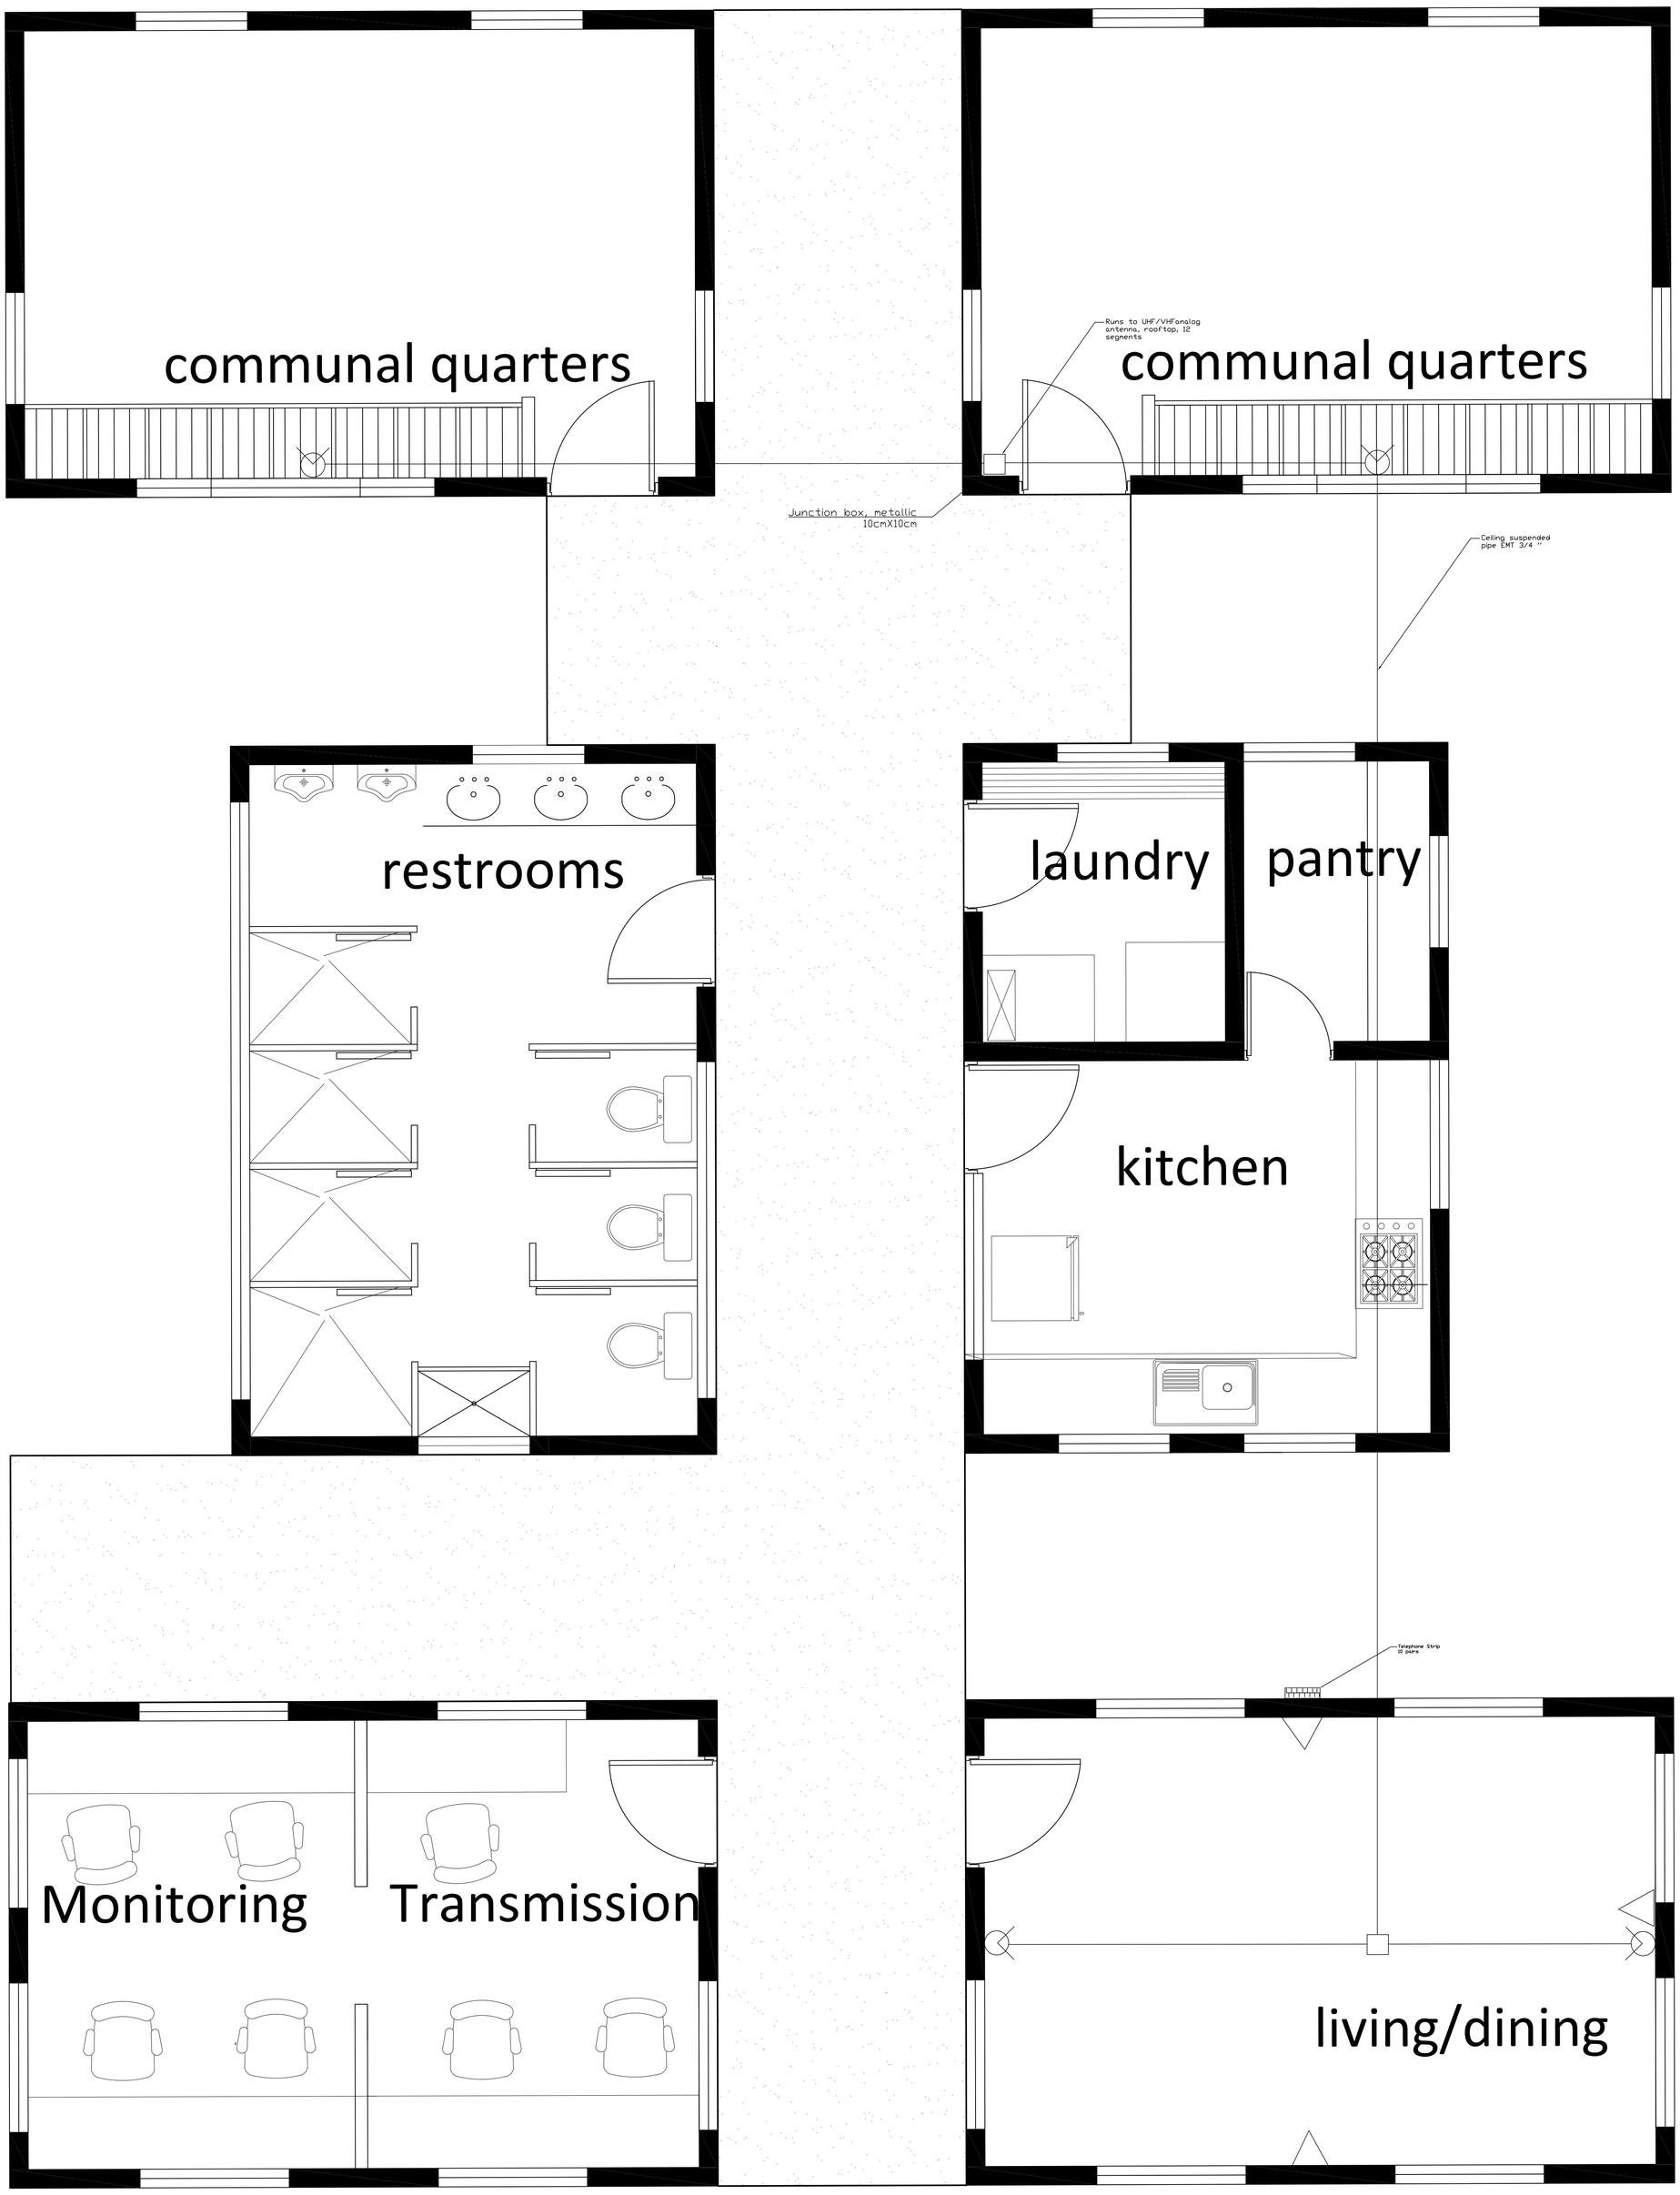

	EMBASSY OF THE UNITED STATES OF AMERICA BOGOTA, COLOMBIA CONSTRUCTION SECTION NAS	PROJECT: PSIB-ALOJAMIENTO Y OFICINAS	CONTAIN : TV and Telephone distribution Plan	REQUEST No: 17848
		LOCATION: Batallon fluvial de infanteria de marina No. 10 Guapi, Cauca		DATE: December 28, 2010
				PLAN No: E11

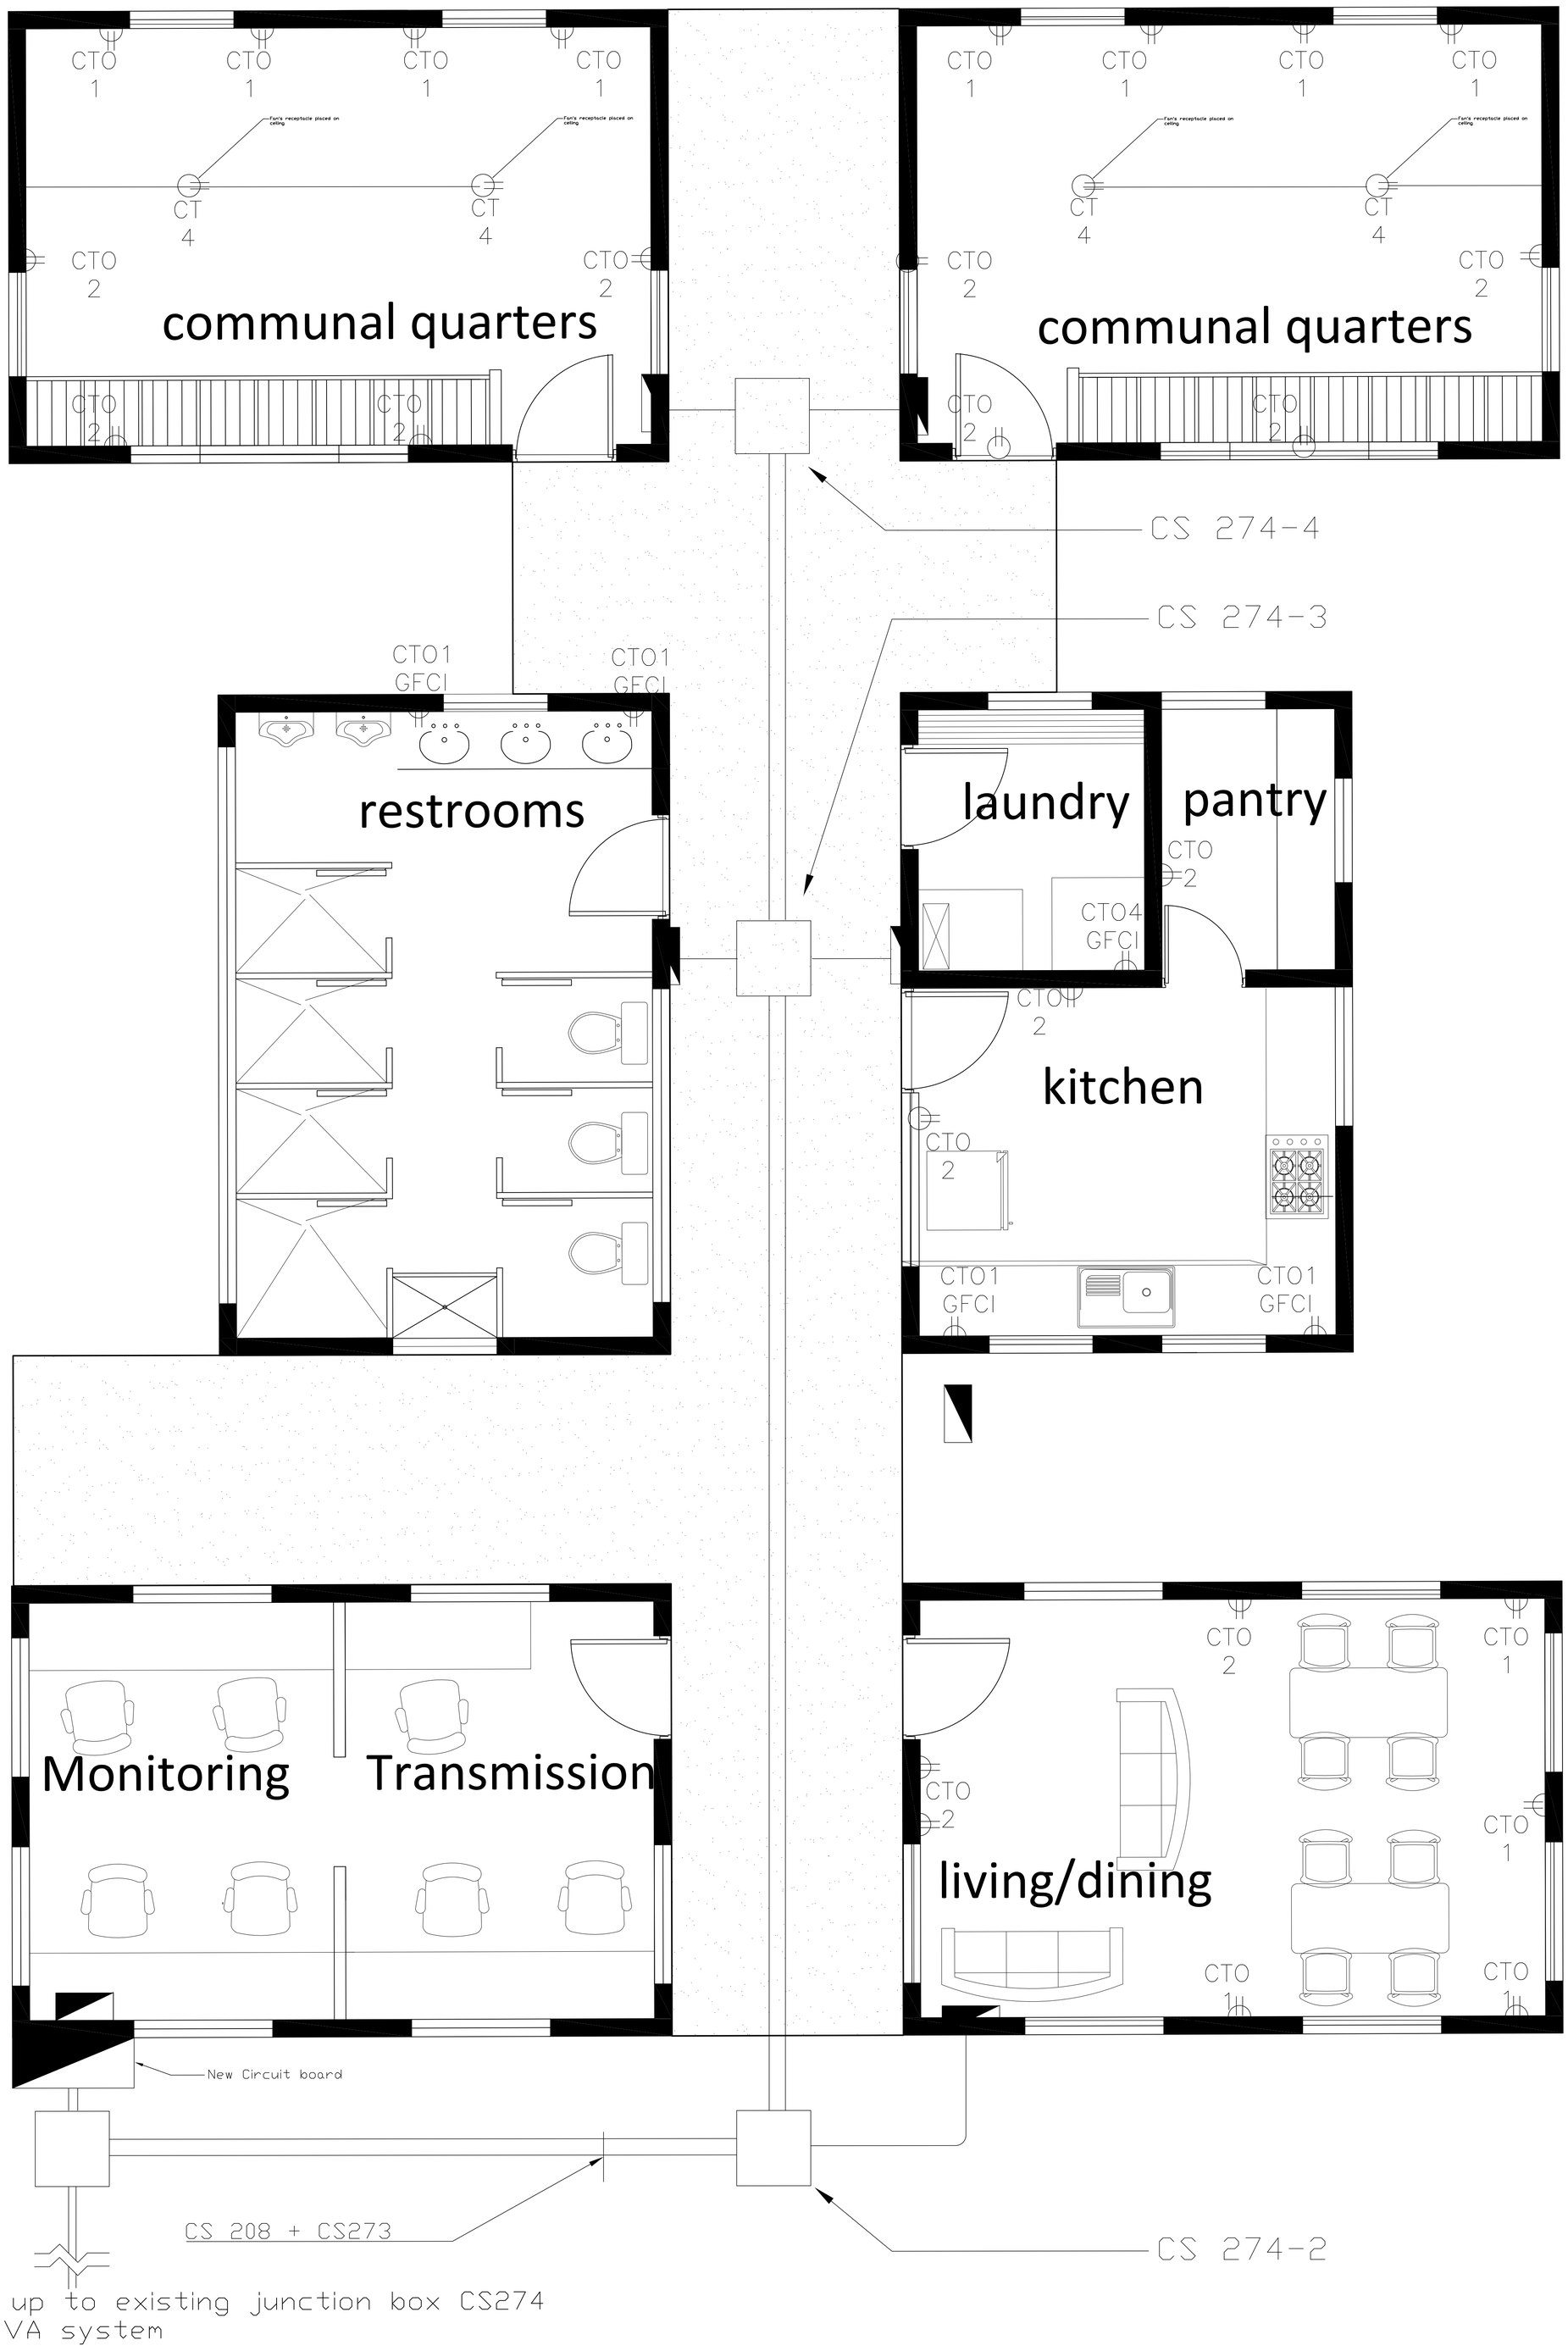

	EMBASSY OF THE UNITED STATES OF AMERICA BOGOTA, COLOMBIA CONSTRUCTION SECTION NAS	PROJECT: PSIB-ALOJAMIENTO Y OFICINAS	CONTAIN : Raceway distribution	REQUEST No: 17848
		LOCATION: Batallon fluvial de infanteria de marina No. 10 Guapi, Cauca	CONVENTIONS: PVC 1 X 1 1/2 " PVC 2 X 4 "	DATE: December 28, 2010
				PLAN No: E2

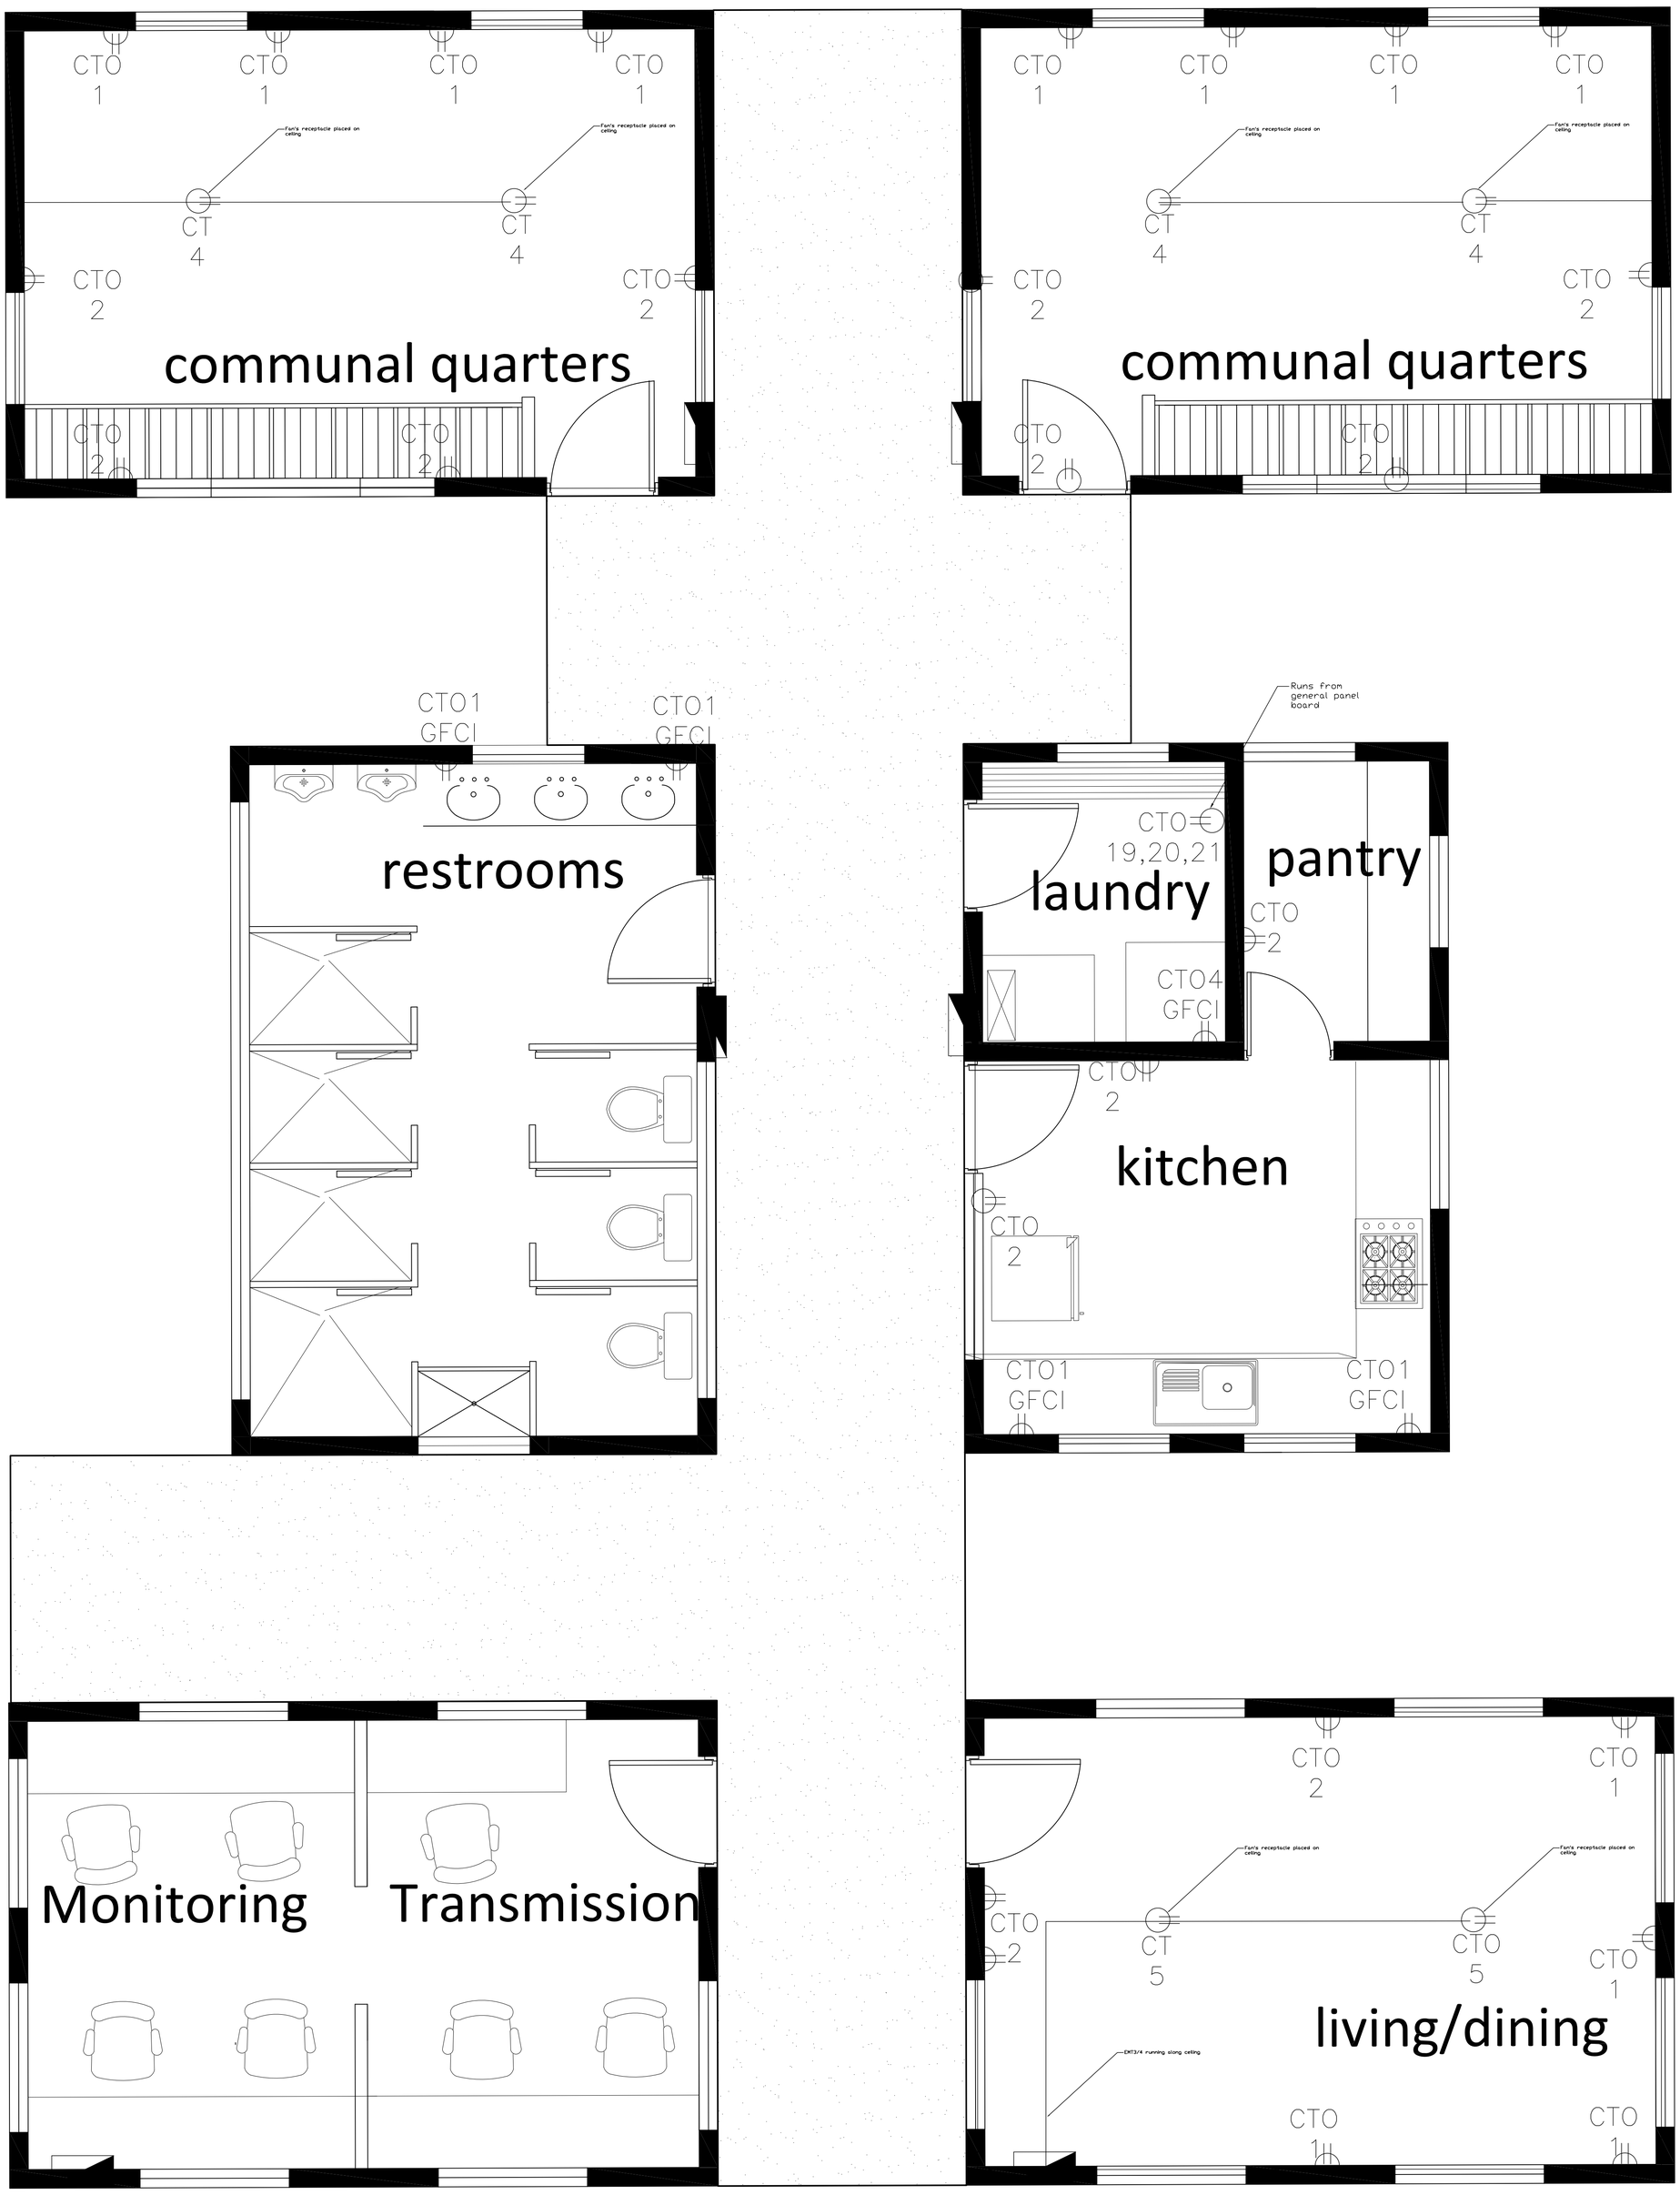

	EMBASSY OF THE UNITED STATES OF AMERICA BOGOTA, COLOMBIA CONSTRUCTION SECTION NAS	PROJECT: PSIB-ALOJAMIENTO Y OFICINAS	CONTAIN : Receptacle distribution	REQUEST No: 17848
		LOCATION: Batallon fluvial de infanteria de marina No. 10 Guapi, Cauca		DATE: December 28, 2010
				PLAN No: E3

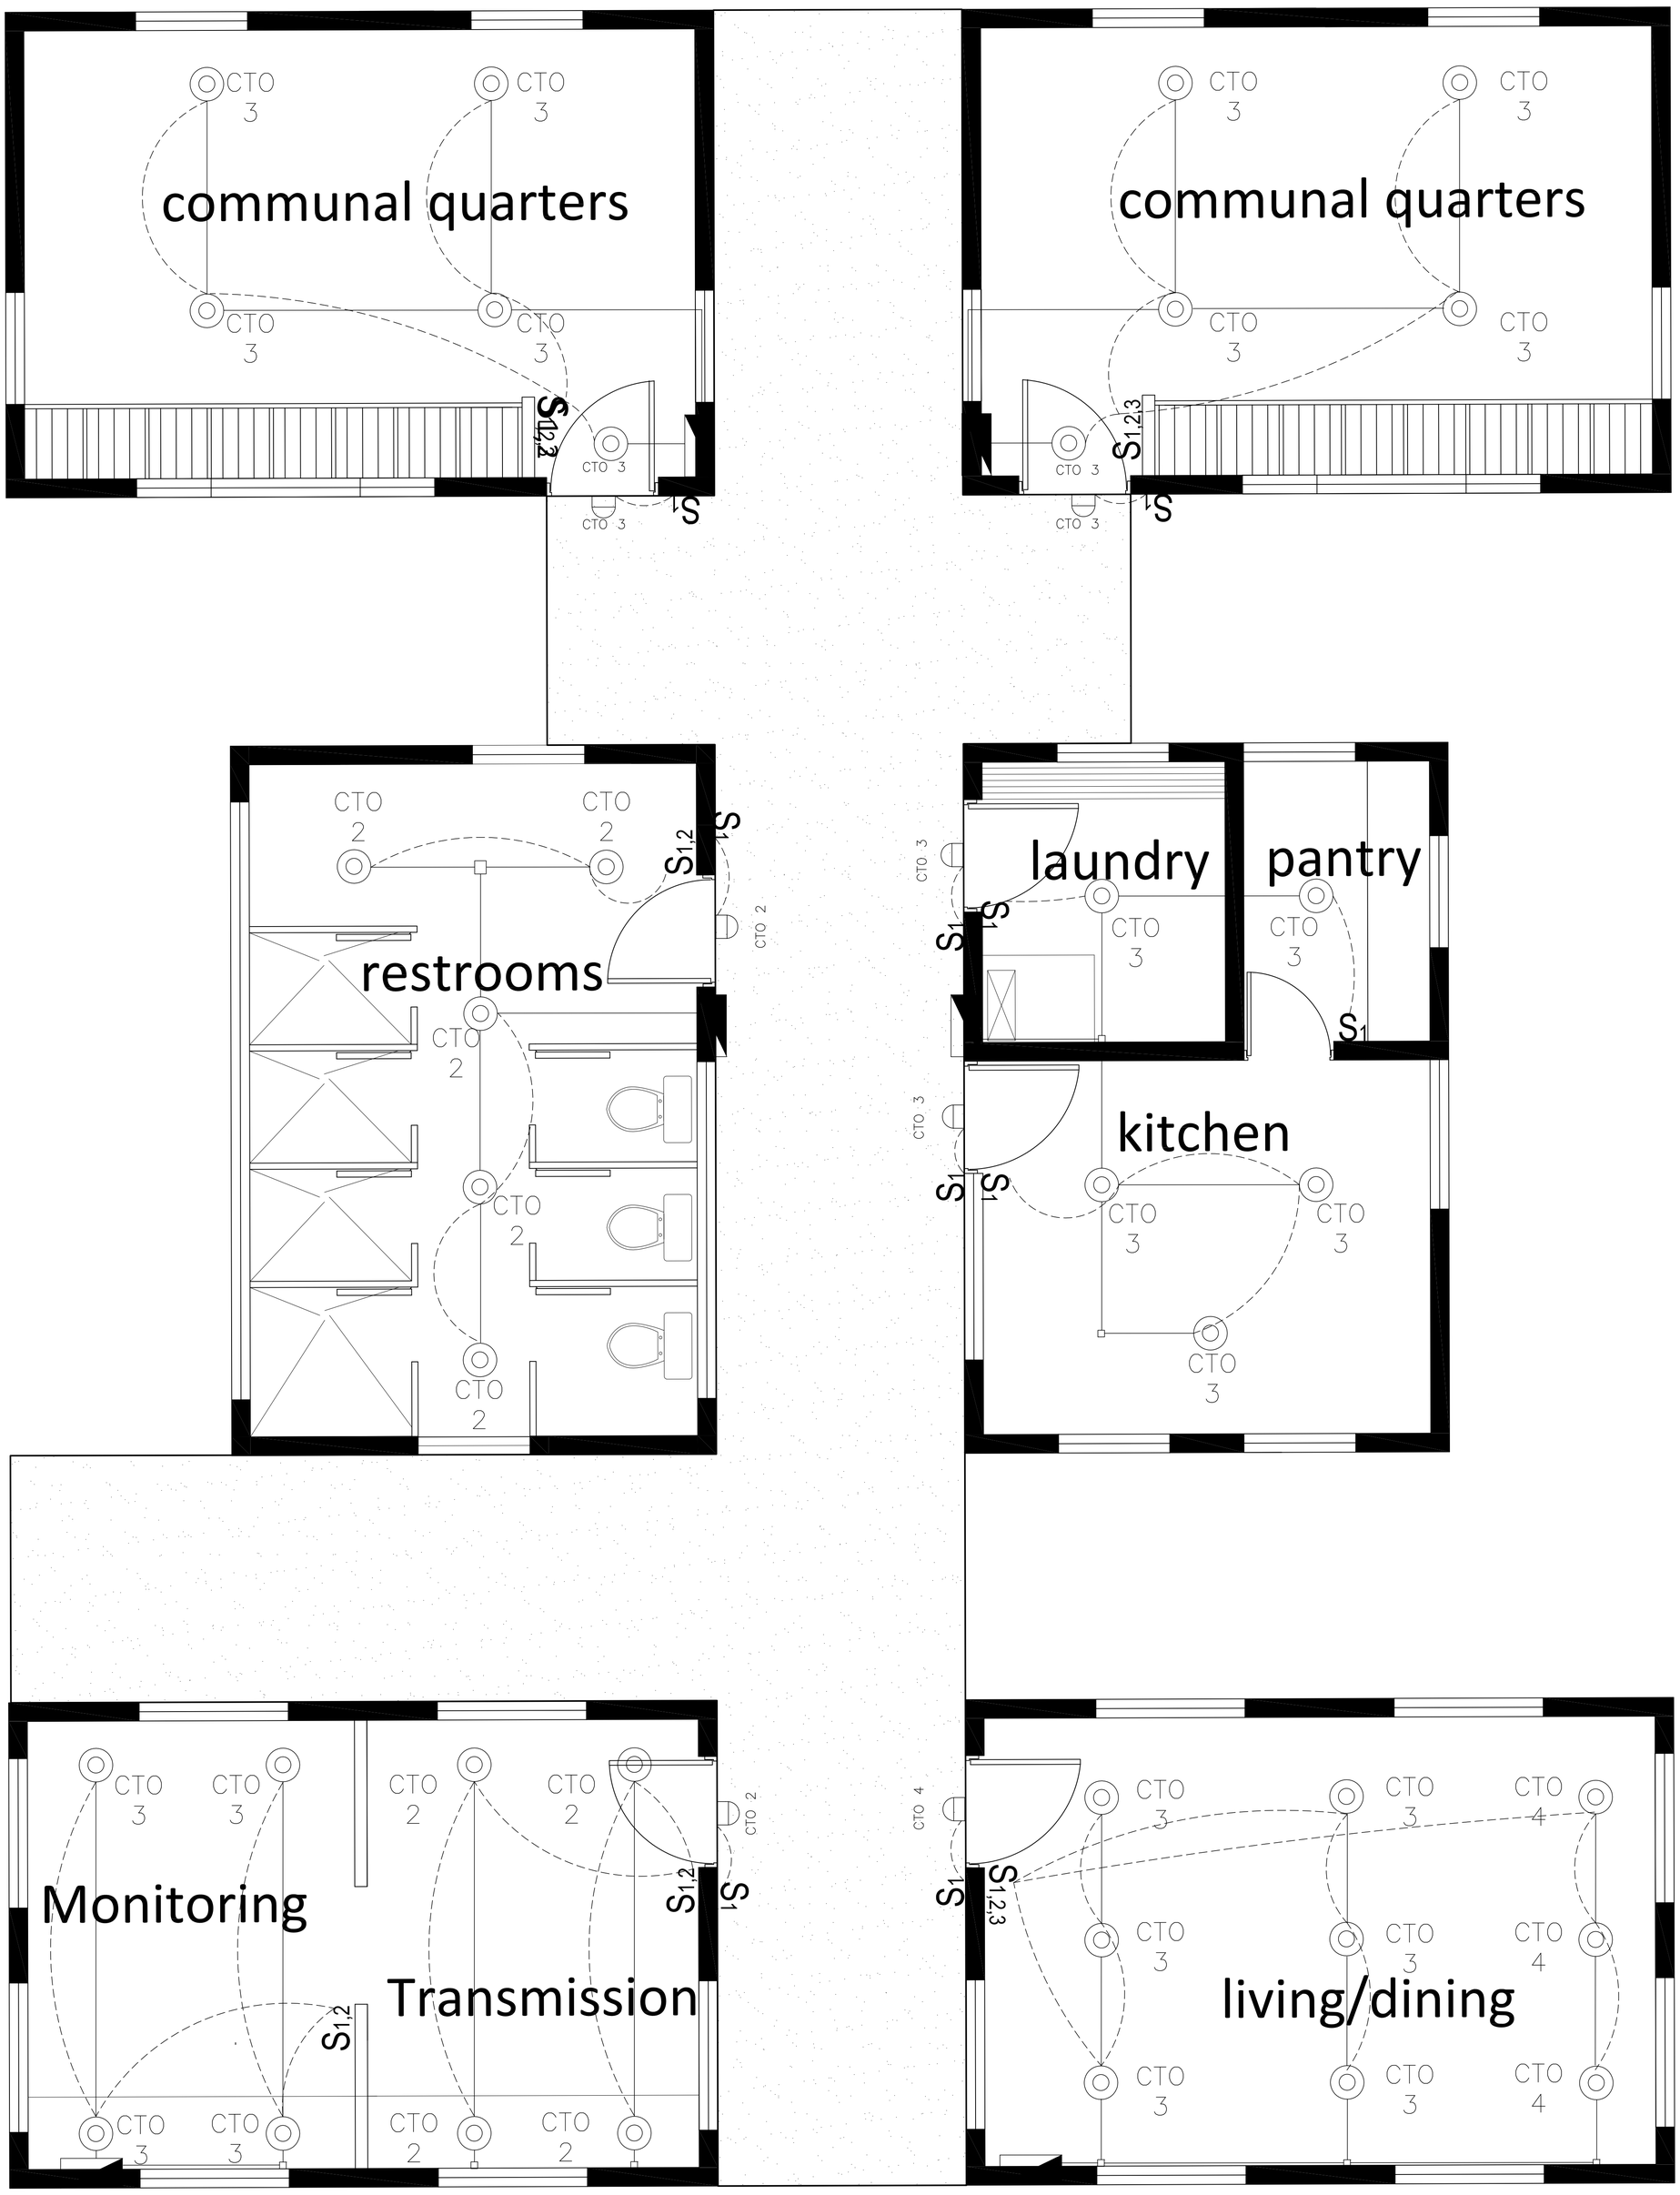

	EMBASSY OF THE UNITED STATES OF AMERICA BOGOTA, COLOMBIA	PROJECT: PSIB-ALOJAMIENTO Y OFICINAS	CONTAIN : Illumination plan	REQUEST No: 17848
	CONSTRUCTION SECTION NAS	LOCATION: Batallon fluvial de infanteria de marina No. 10 Guapi, Cauca		DATE: December 28, 2010
				PLAN No: E4

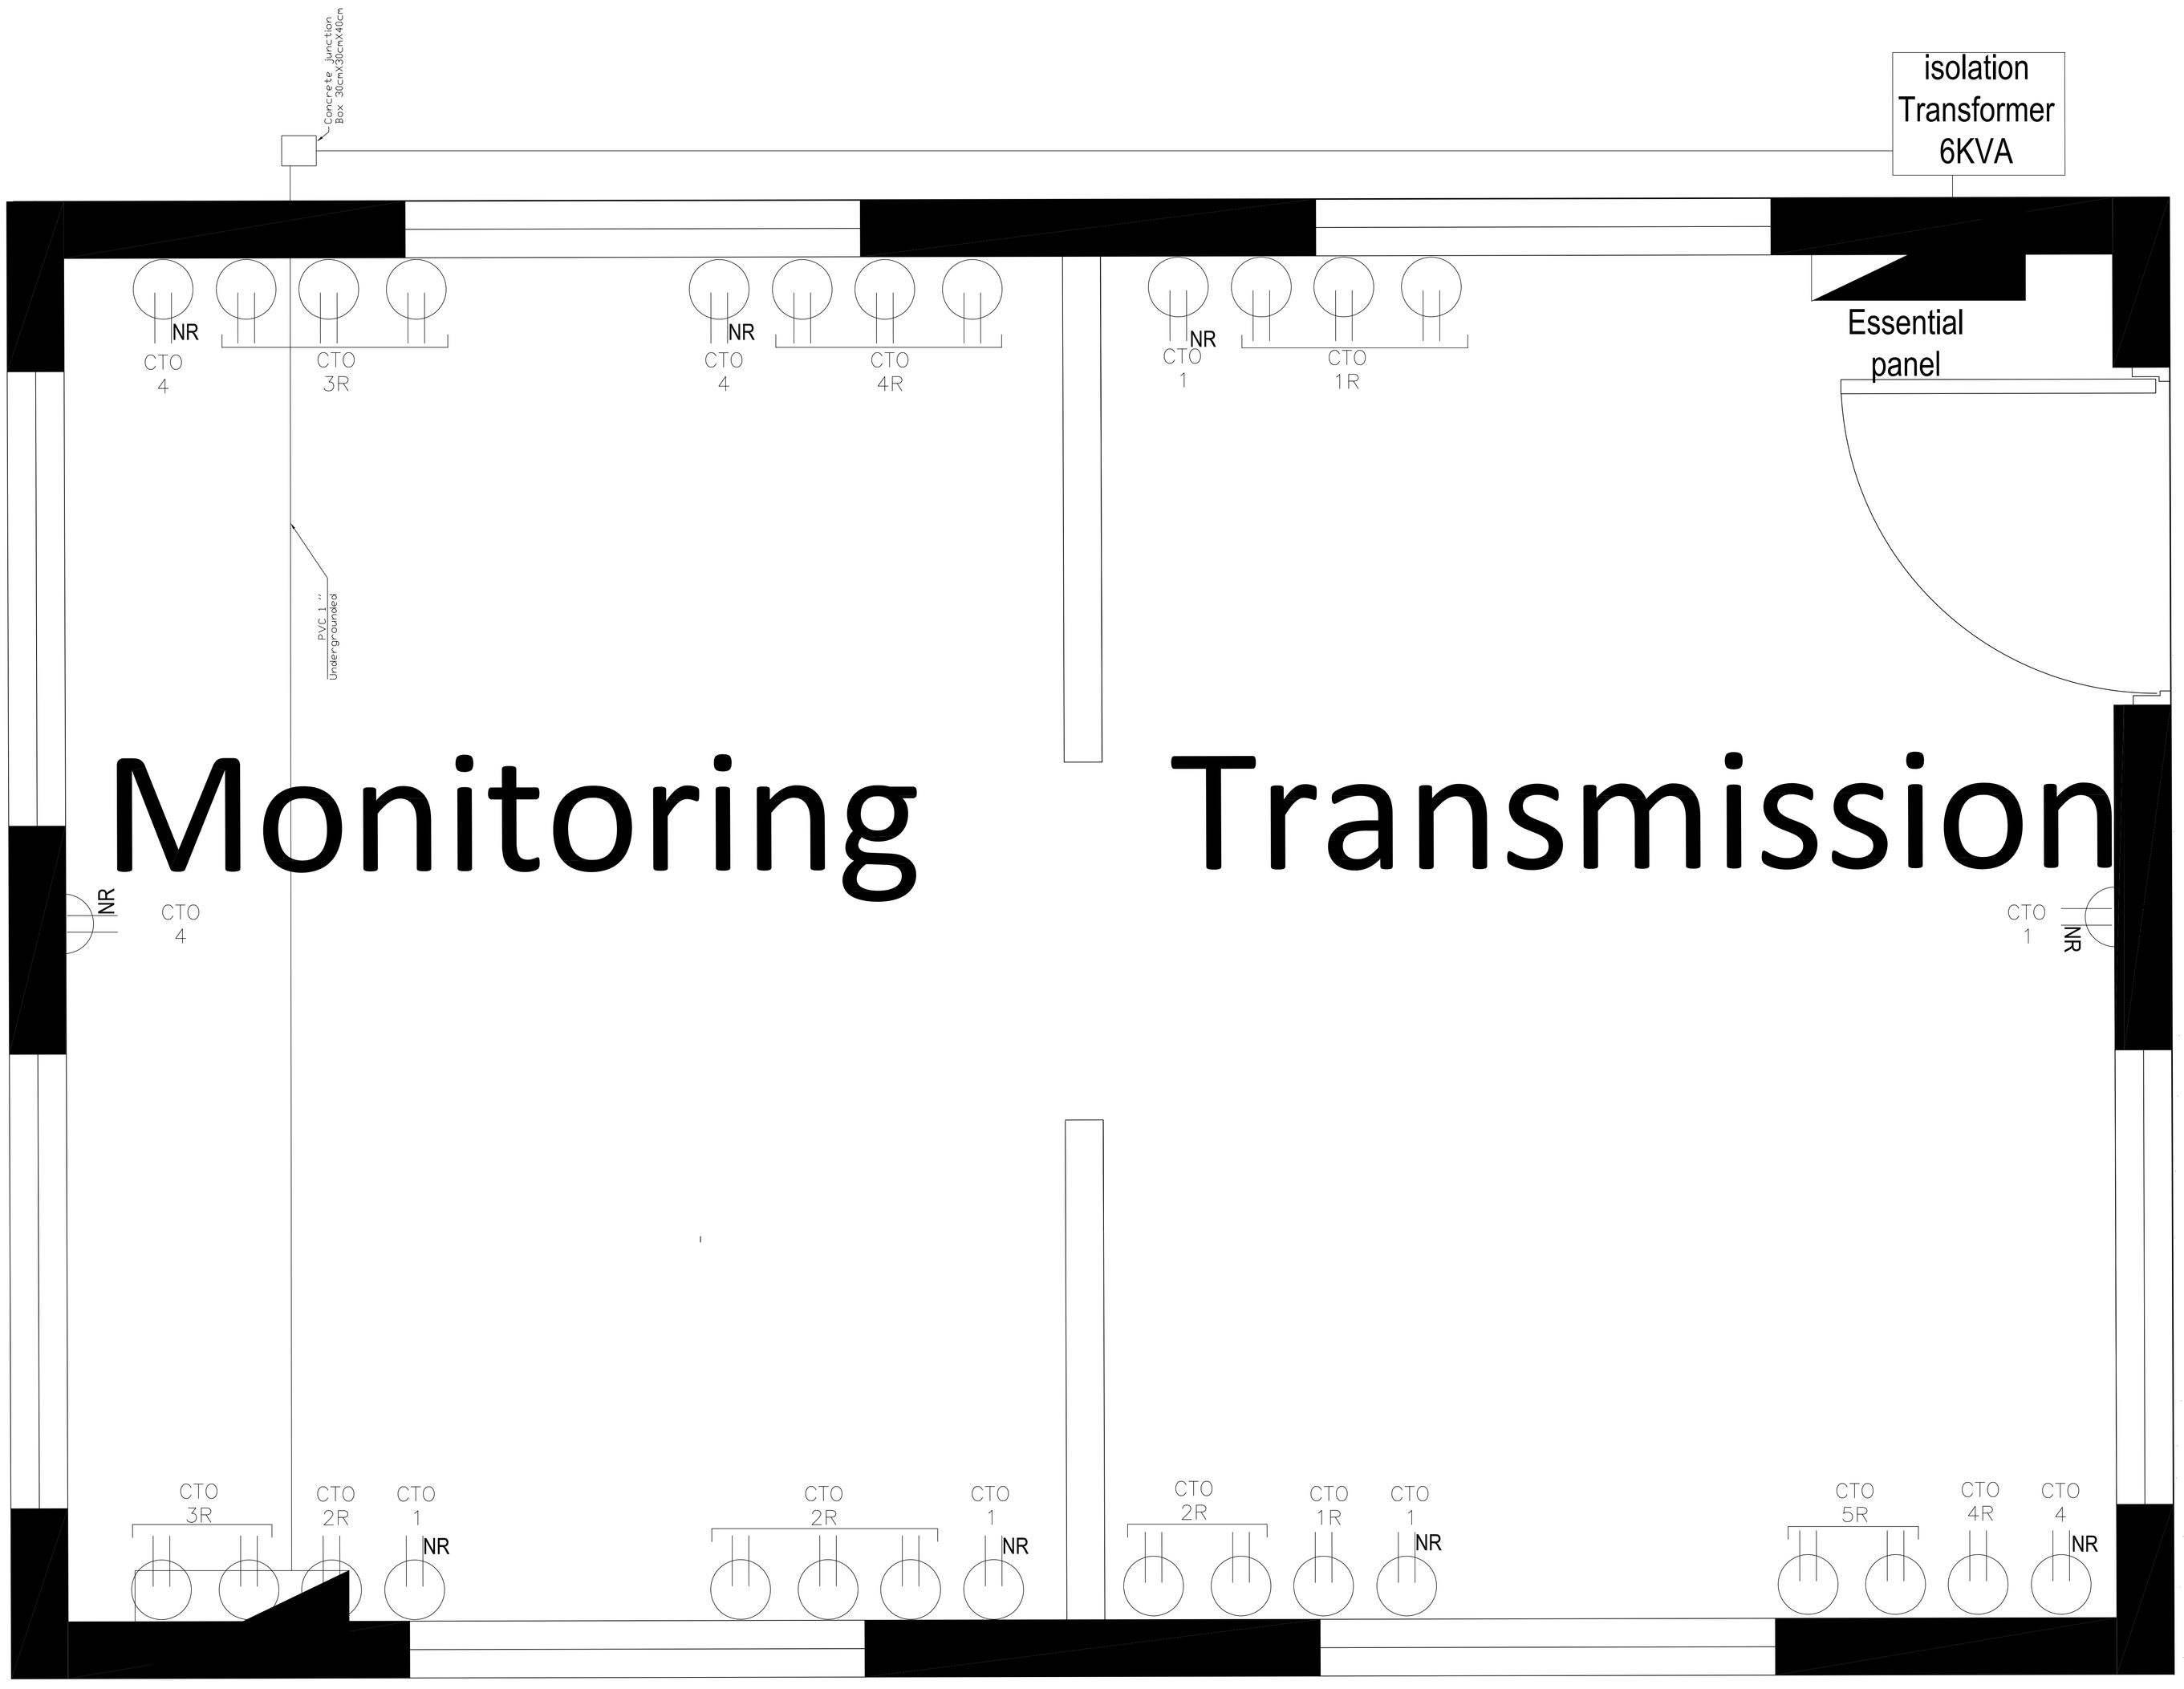

EMBASSY OF THE
UNITED STATES OF AMERICA
BOGOTA, COLOMBIA

CONSTRUCTION SECTION
NAS

PROJECT:
PSIB-ALOJAMIENTO Y OFICINAS

LOCATION:
Batallon fluvial de infanteria de marina
No. 10 Guapi, Cauca

CONTAIN :
Essential and unregulated power system

Notes:
Essential power wiring runs in raceway
Unregulated wiring runs into embedded PVC piping

REQUEST No:
17848

DATE:
December 28, 2010

PLAN No:
E5

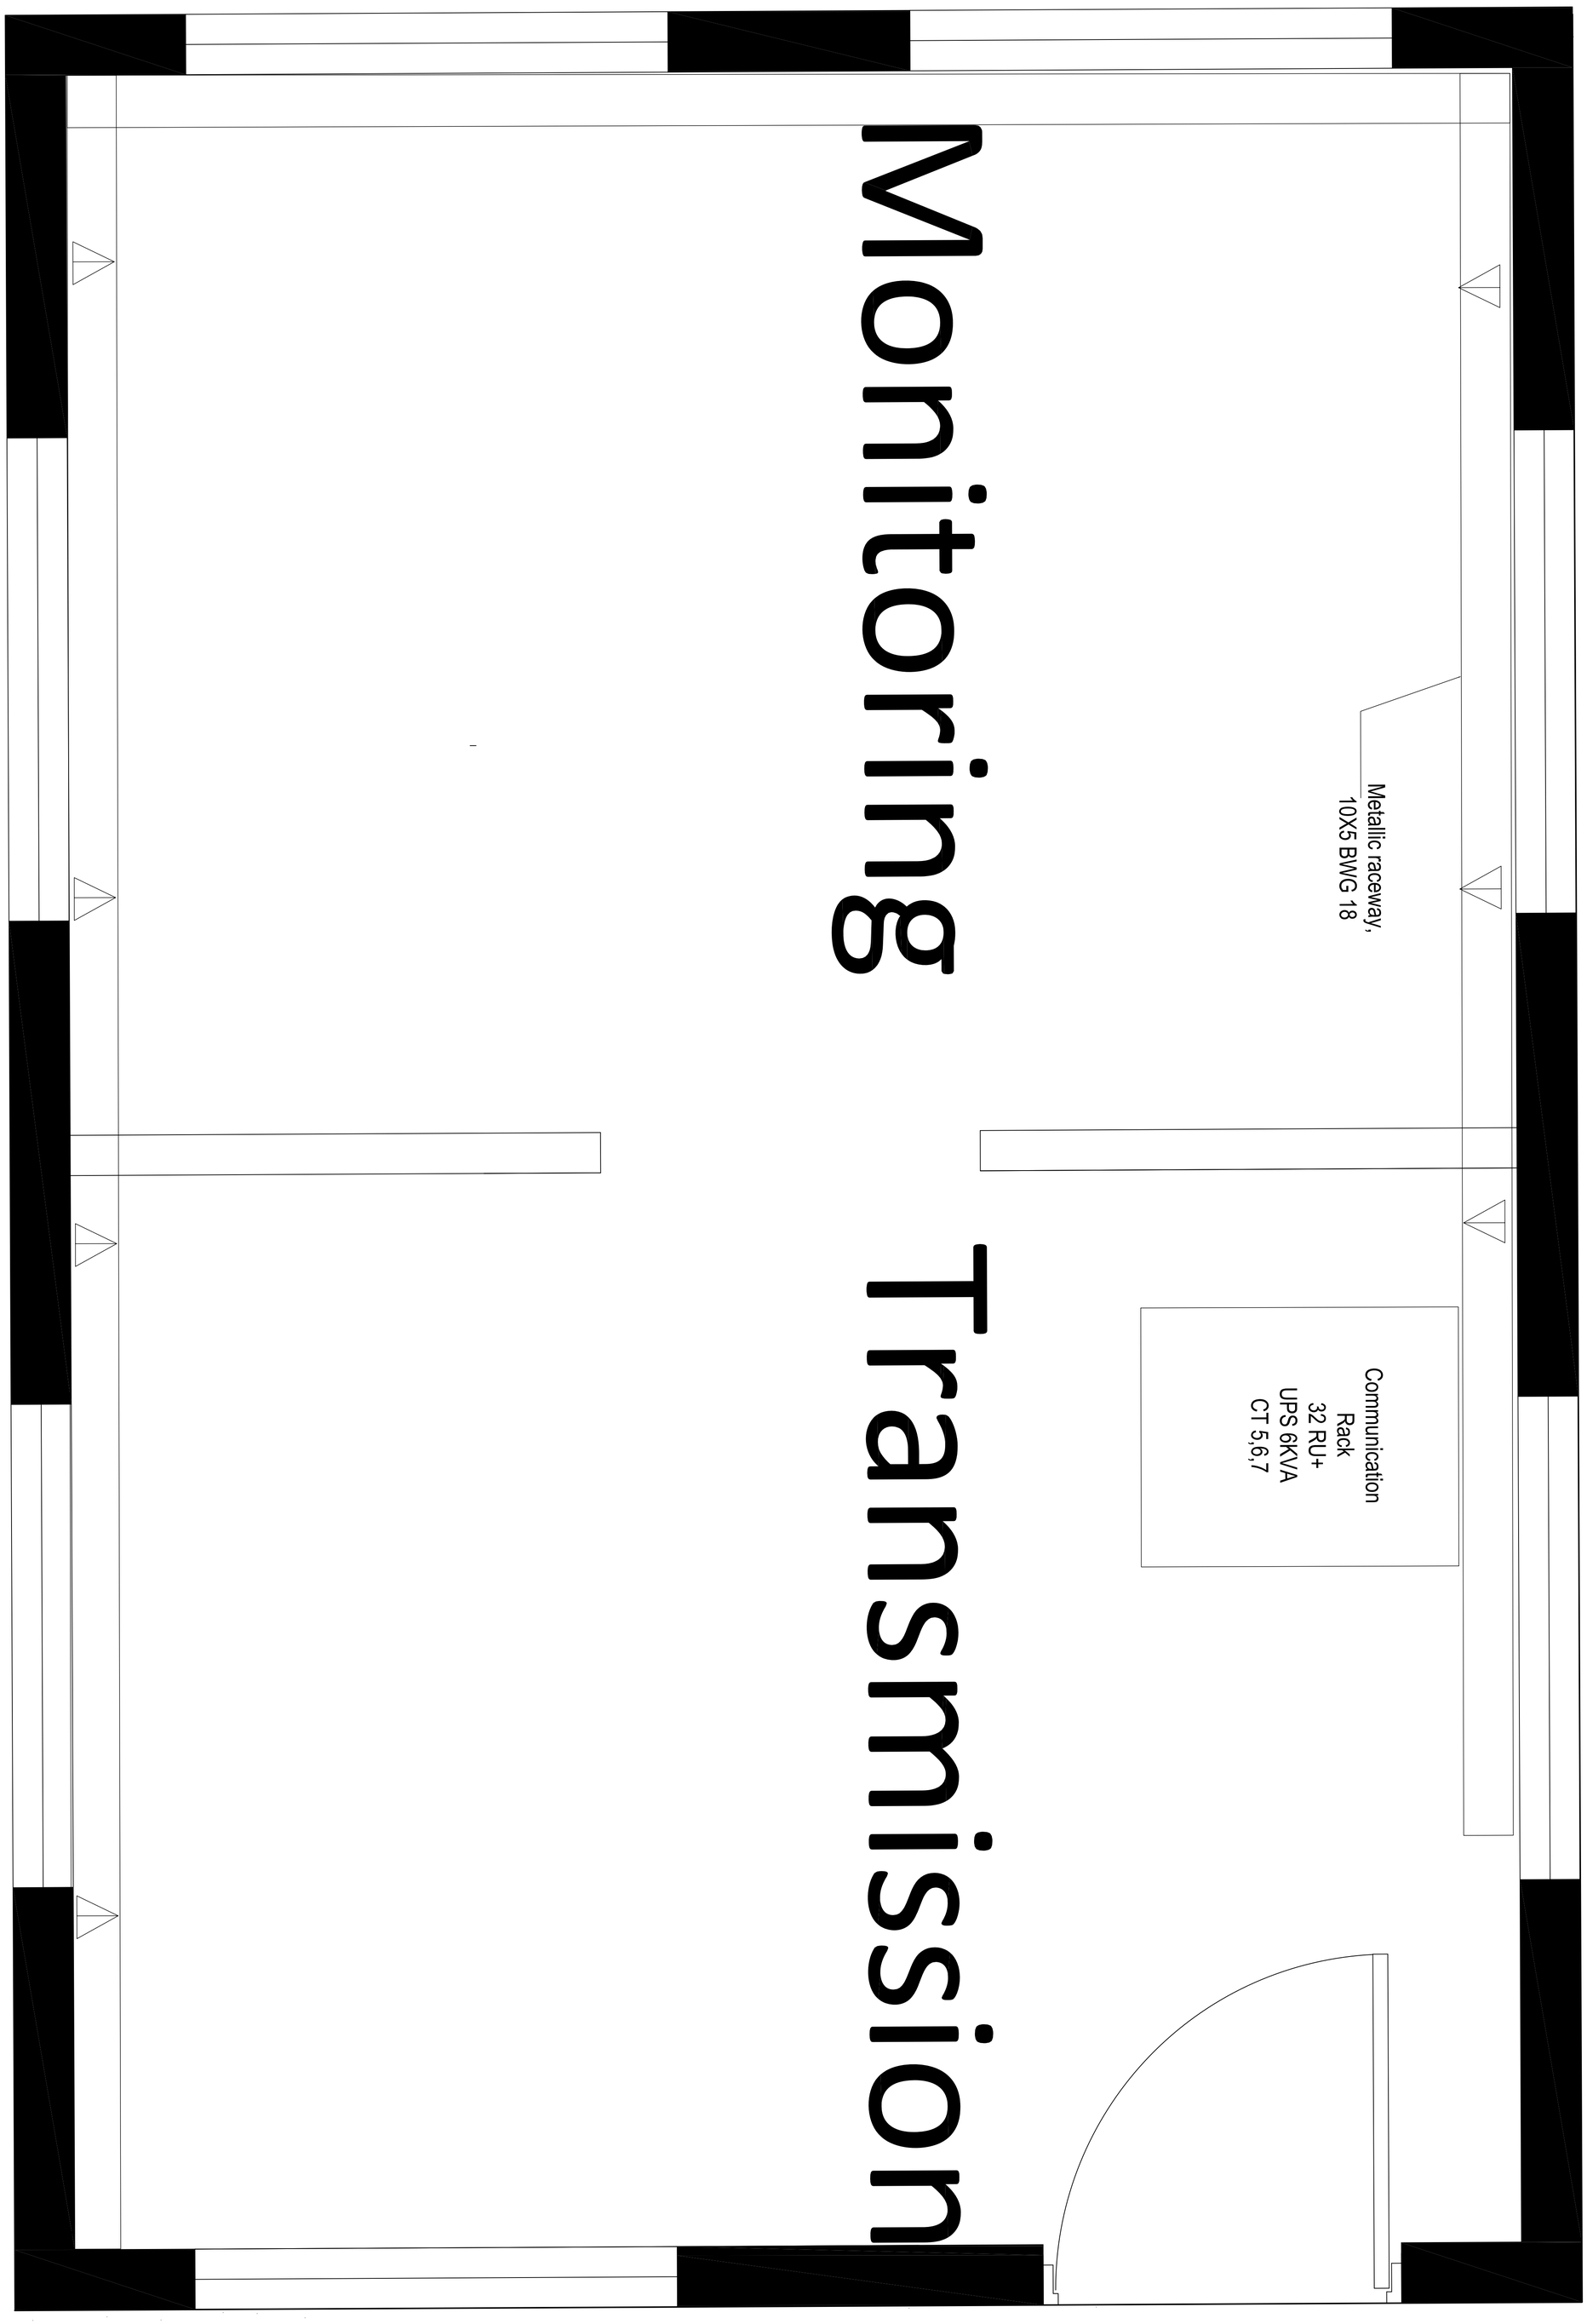

	EMBASSY OF THE UNITED STATES OF AMERICA BOGOTA, COLOMBIA	PROJECT: PSIB-ALOJAMIENTO Y OFICINAS	CONTAIN : Data wiring system	REQUEST No: 17848
	CONSTRUCTION SECTION NAS	LOCATION: Batallon fluvial de infanteria de marina No. 10 Guapi, Cauca	Notes: Data wiring system ANSI/TIA CAT 6A UPS rack mounting type to be allocated into communication rack	DATE: December 28, 2010
				PLAN No: E6

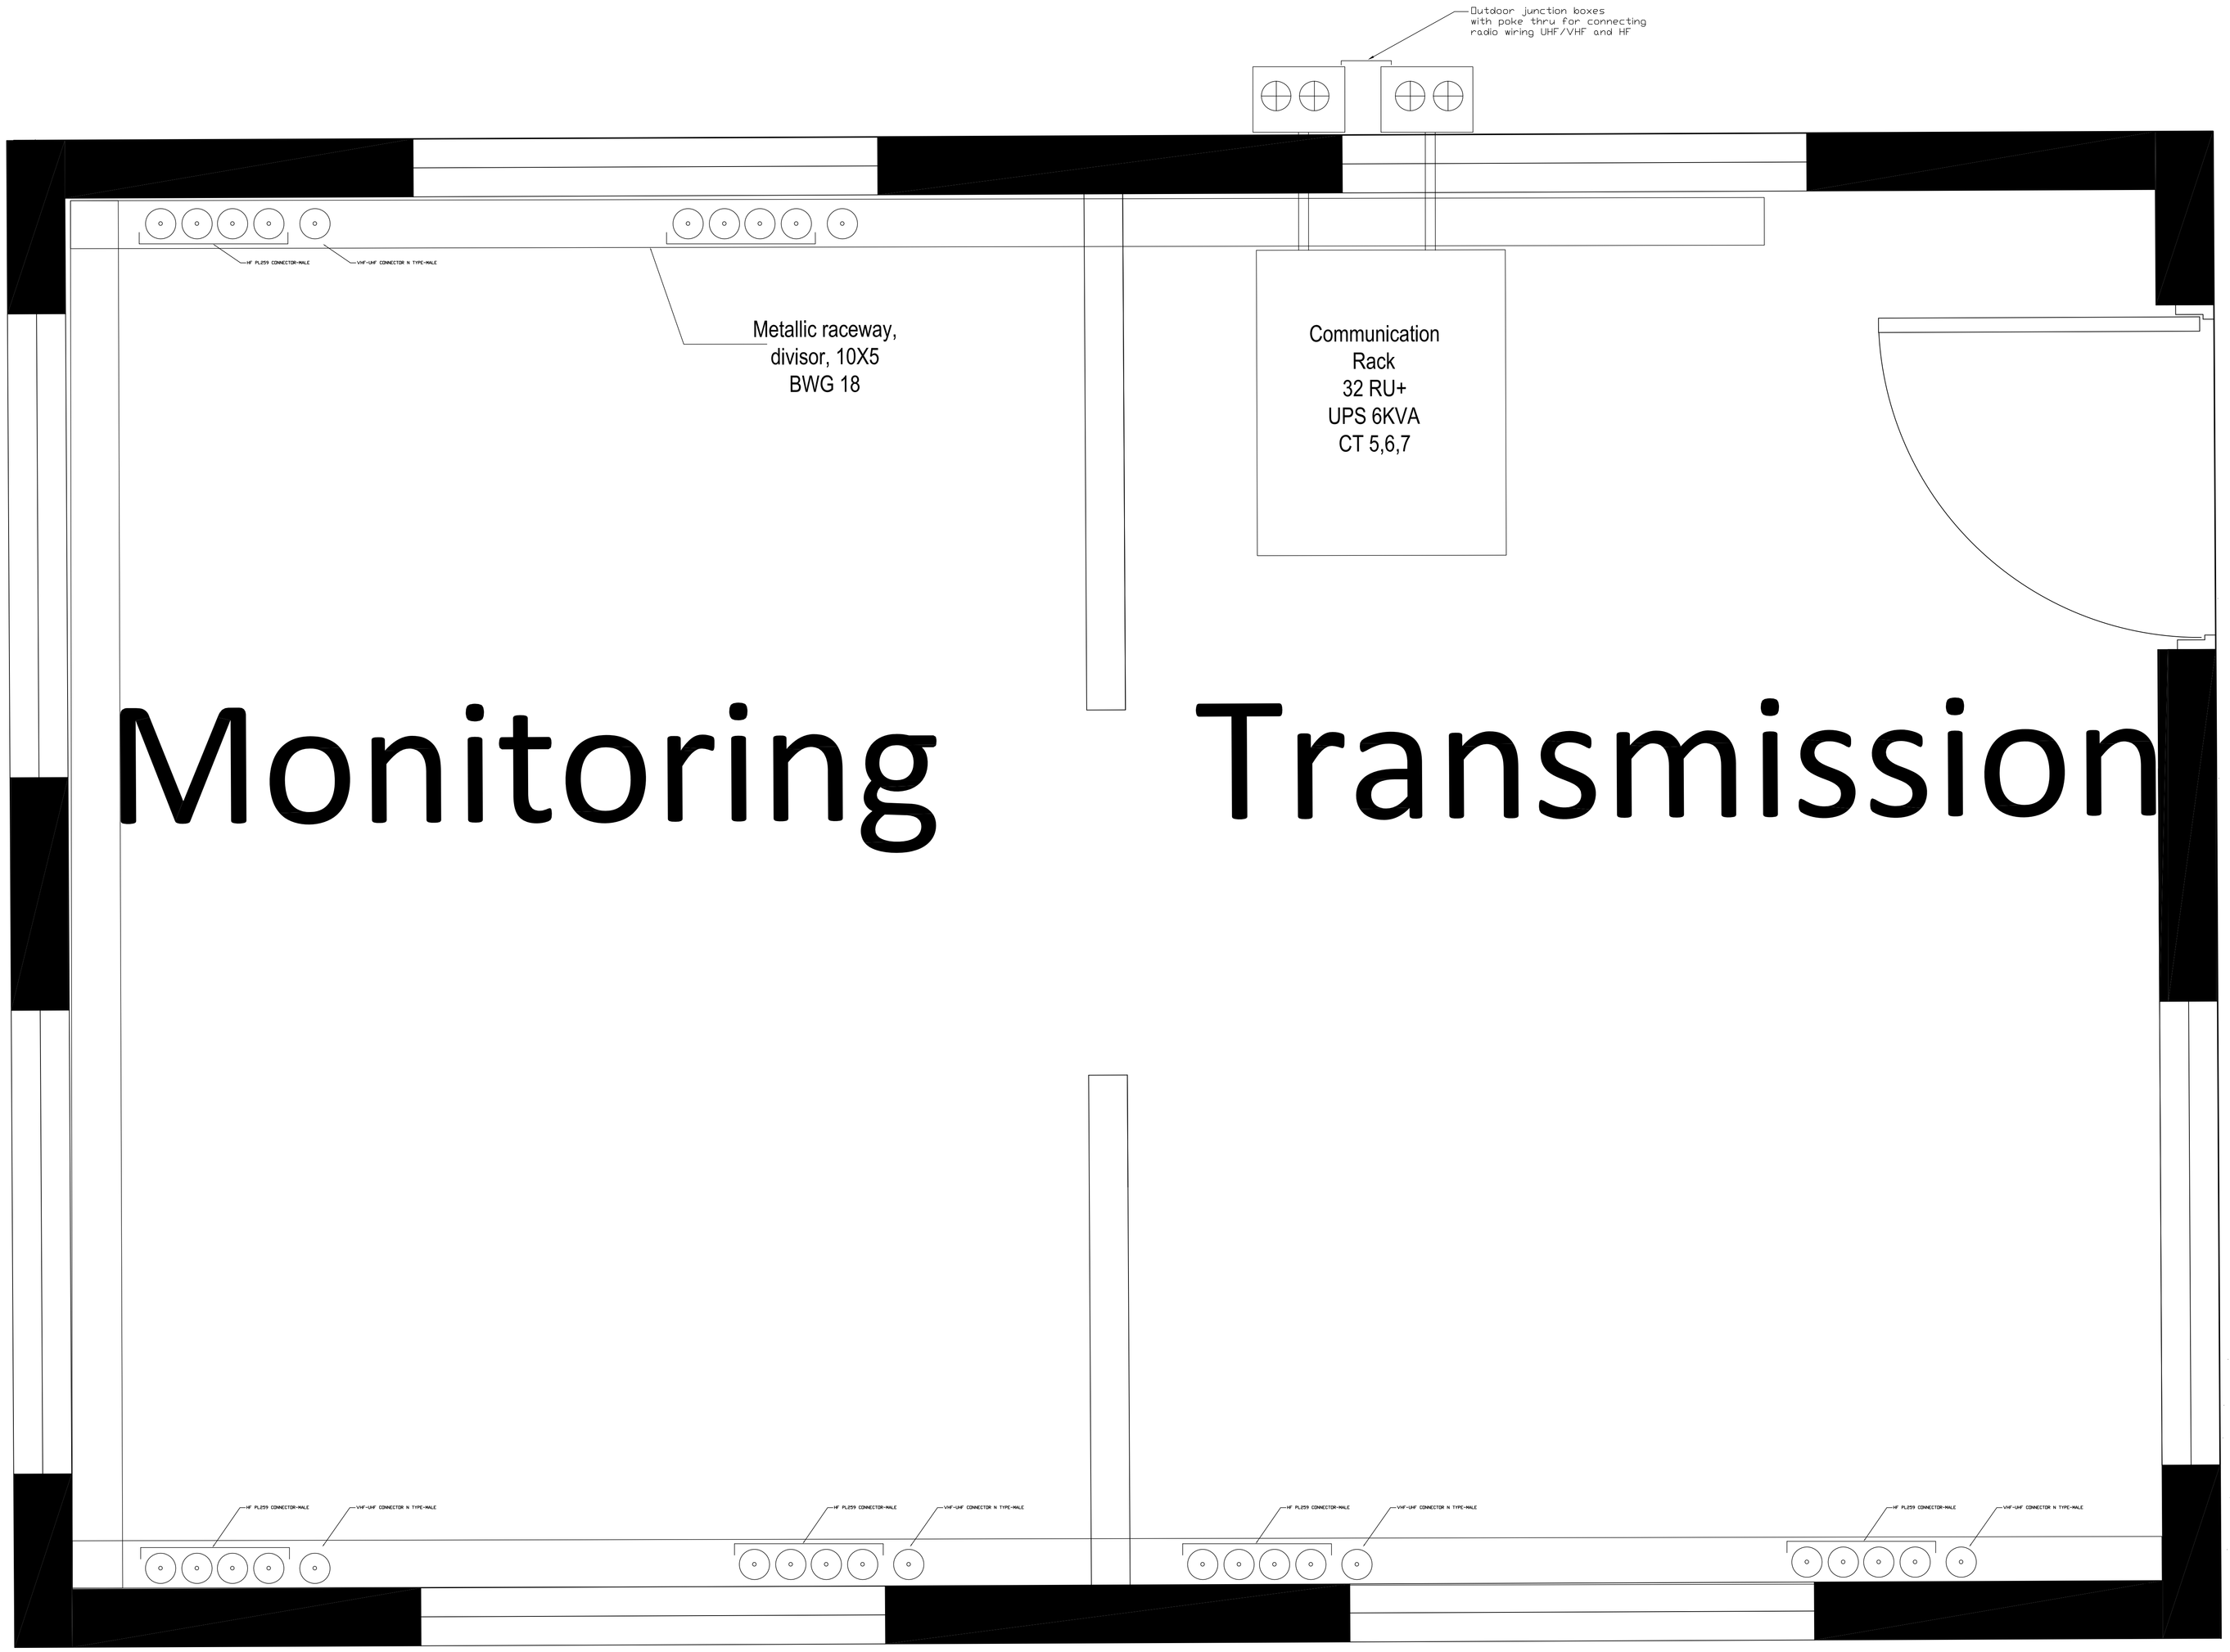

REQUEST No: 17848

DATE: December 28, 2010

PLAN No: E7

CONTAIN : RF wiring system

Notes:
HF wiring type PL259
UHF/VHF wiring type RG 59
RF raceway runs 10cm above

PROJECT: PSIB-ALOJAMIENTO Y OFICINAS

LOCATION:
Batallon fluvial de infanteria de marina
No. 10 Guapi, Cauca

EMBASSY OF THE
UNITED STATES OF AMERICA
BOGOTA, COLOMBIA

CONSTRUCTION SECTION
NAS

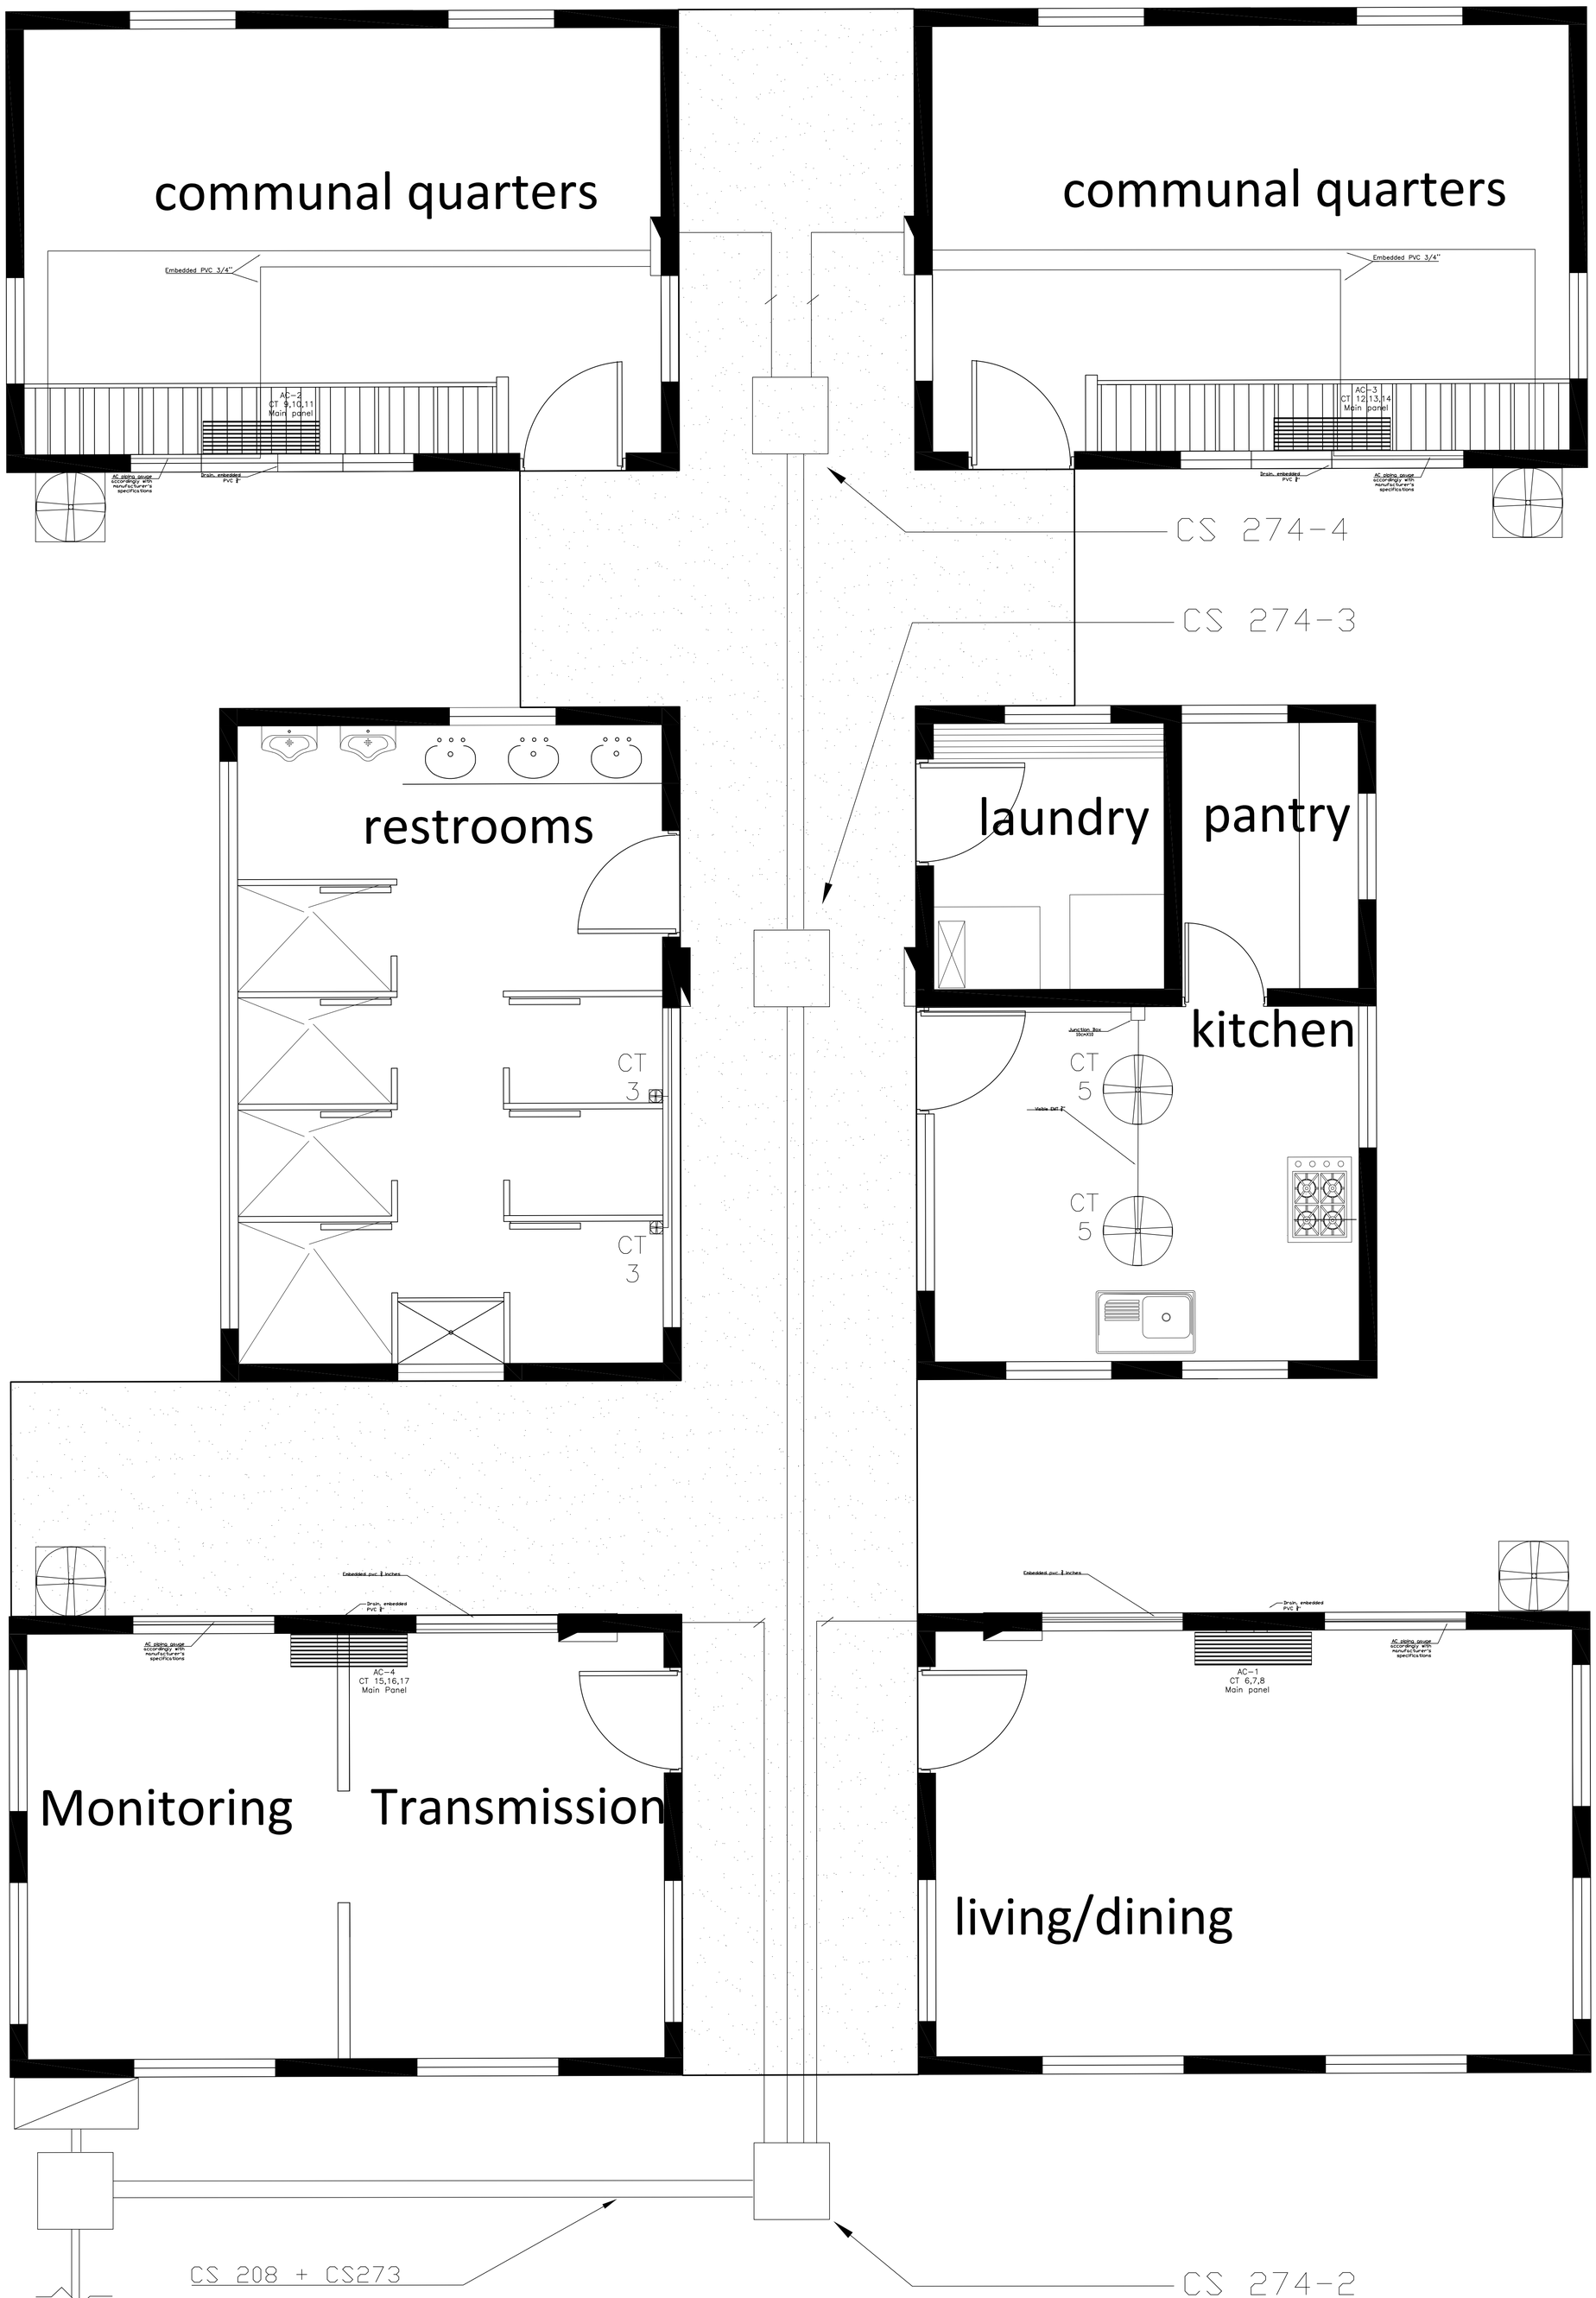

EMBASSY OF THE UNITED STATES OF AMERICA BOGOTA, COLOMBIA CONSTRUCTION SECTION NAS	PROJECT: PSIB-ALOJAMIENTO Y OFICINAS	CONTAIN : Air conditioning and ventilation plan	REQUEST No: 17848
	LOCATION: Batallon fluvial de infanteria de marina No. 10 Guapi, Cauca	CONVENTION: PVC 1 X 1 1/2 "	DATE: December 28, 2010
			PLAN No: E8

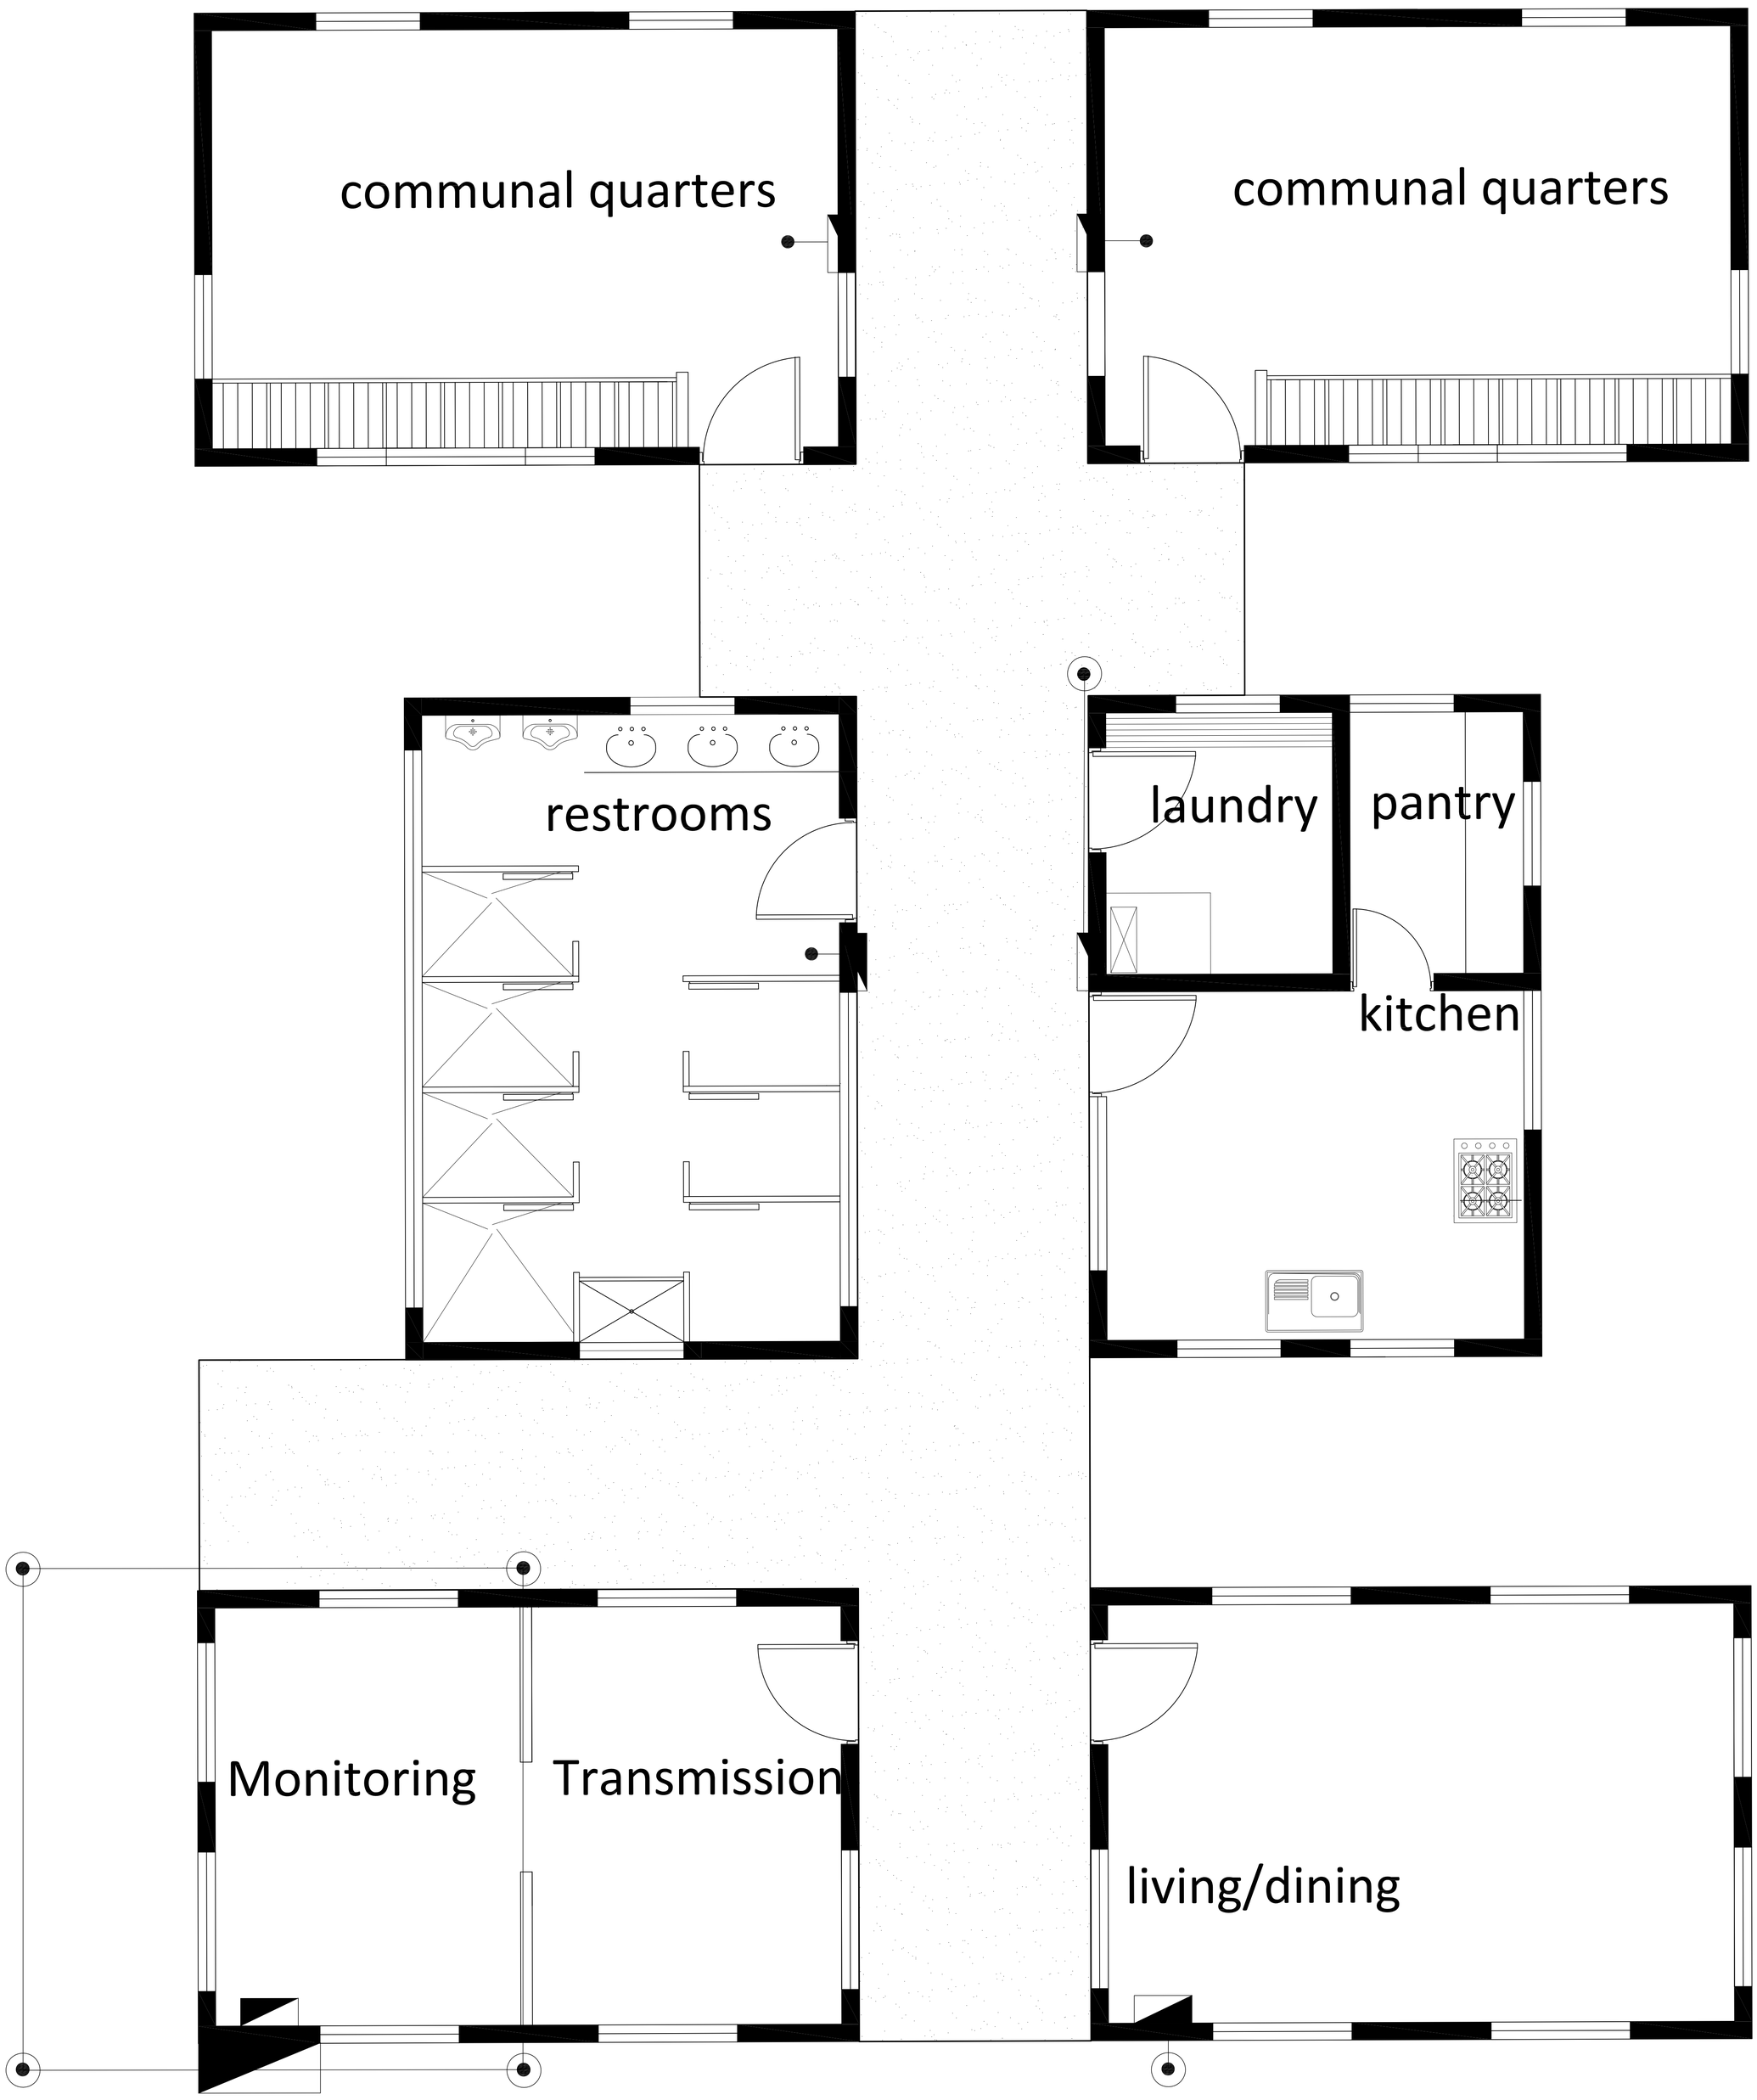

EMBASSY OF THE
UNITED STATES OF AMERICA
BOGOTA, COLOMBIA

CONSTRUCTION SECTION
NAS

PROJECT:
PSIB-ALOJAMIENTO Y OFICINAS

LOCATION:
Batallon fluvial de infanteria de marina
No. 10 Guapi, Cauca

CONTAIN :
Grounding system

CONVENTION:
- Grounding electrode with inspection box.
- Grounding electrode without inspection box

REQUEST No:
0078080

DATE:
December 28, 2010

PLAN No:
E9

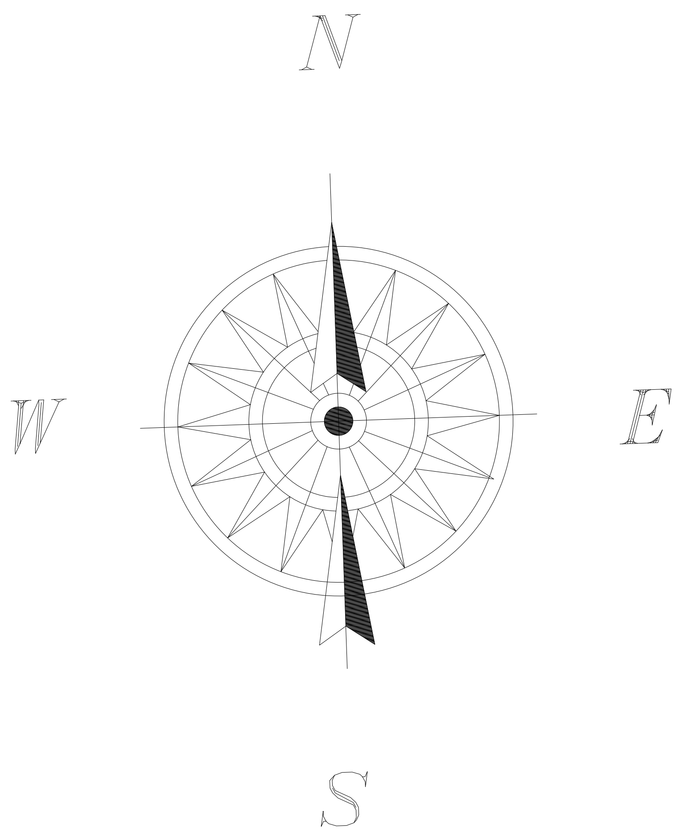

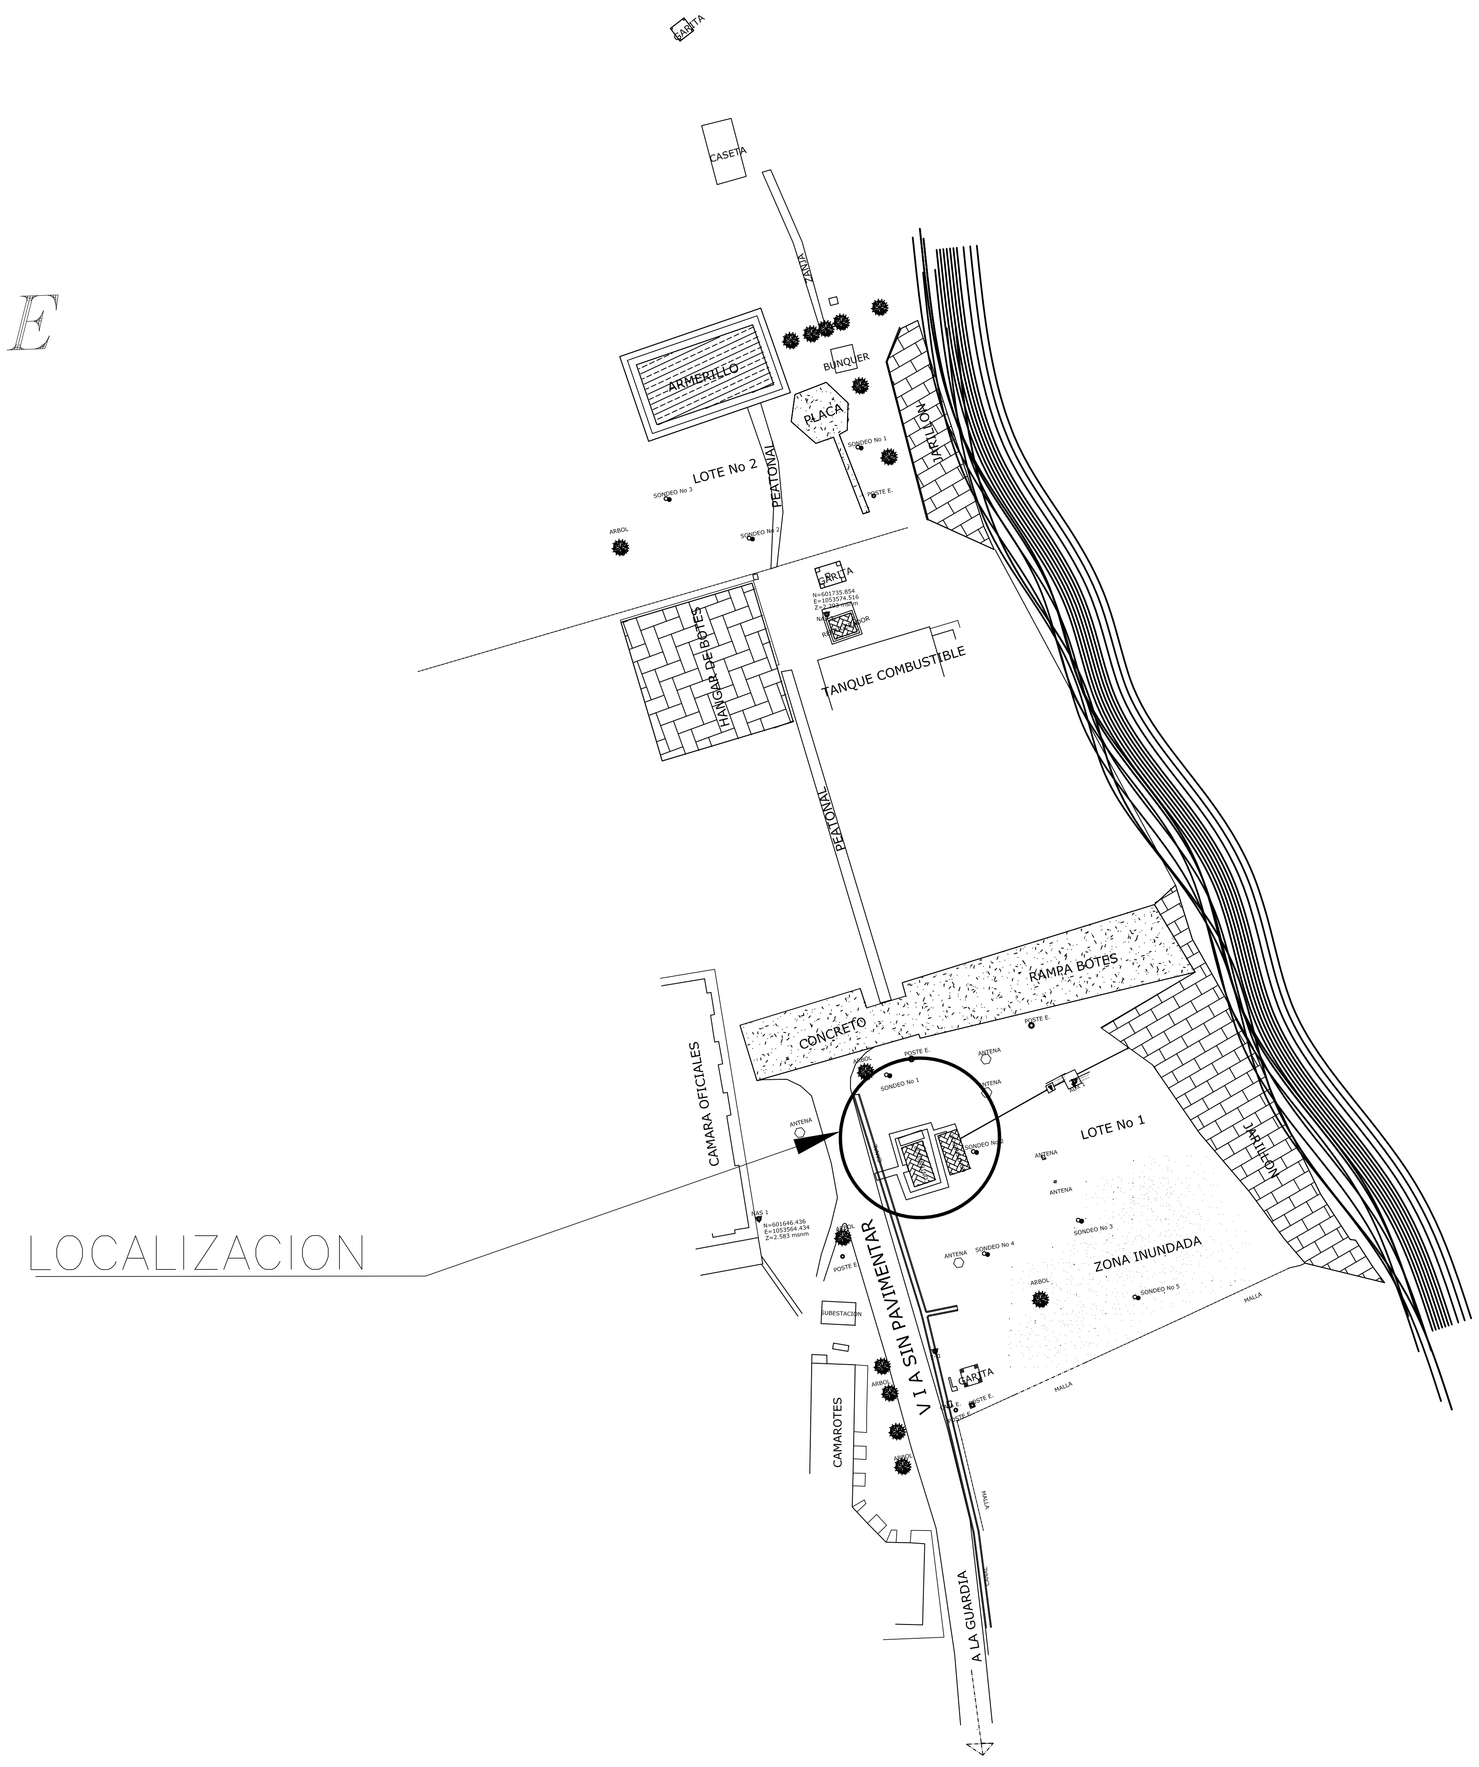

Estados Unidos de America
SECCION DE ASUNTOS NARCOTICOS N.A.S.
BOGOTA , COLOMBIA

AVISO:

Este documento es propiedad del g obierno Norte Americano. Cualquier reproducción y / o distribución está prohibida sin la autorización de la Sección de Narcóticos, Colombia Teléfono (57-1)3832286-3832216. La información de este documento no puede ser alterada sin la autorización por escrito y el sello de esta entidad.

DIRECCION / DISEÑO DEL PROYECTO

N.A.S

SECCION DE ASUNTOS NARCOTICOS

EMBAJADA AMERICANA. BOGOTA

ARQUITECTA: ANA MARIA OCHOA

ANTONIO A. CHARRY VASQUEZ
Y CIA LTDA

CARRERA 13 N° 42-36 OFICINA 204
Telefono 2451508- FAX 3230864
BOGOTA D.C.

LEVANTAMIENTO TOPOGRAFICOS SOBRE DOS LOTES DEL BATALLON FLUVIAL DE INFANTERIA DE MARINA No 10 EN GUAPI (CAUCA)

CONTRATO DE SUMINISTRO
No SCO15010MO227

Numero del Proyecto NC- ___-___/__-___	Usuario
Vo. Bo. Embajada NAS	Fecha Contrato Suministro 11/27/2009

Convenciones

——	PARAMENTO		
------	MALLA		
	SONDEOS		
——	CANAL		
	ZONA INUNDADA		
	ARBOLES		
	POSTES		
	PLACAS NAS		

OBSERVACIONES

AS-BUILT
FIRMA _____ FECHA _____

TODAS LAS UNIDADES DEBEN ESTAR EN SISTEMA METRICO

Rev.Num	Descripción	Fecha
1		
2		
3		
4		
5		
6		
7		
8		
9		
10		

Revisiones

Fase
☐35% ☐60% ☐90% ☐100% ☐AS BUILT

Plano:
PLANTA GENERAL DE LOS LOTES No 1
Y No 2 EN EL BATALLON DE INFANTERIA
MARINA No 10 GUAPI - CAUCA

Archivo del plano	Escala
PLANTA GENERAL LOTES	1:500

Codigo	Fecha	Diciembre 2009
PT1 DE 1	Diseñado Por	Top. Hector Artunduaga
	Matricula Prof.	01-0547
	Telefono	091-2172815 Bogotá
	Revisado Por	NAS